


County Road 16
(R.O.W. Varies)
(30' Pavement Width)

LEGEND

--- AREA OF DISTURBANCE
LINE (MAIN AND UPPER)

SLOPE LEGEND

- 0 - 15%
- 15 - 25%
- 25 - 40%
- 40% OR GREATER

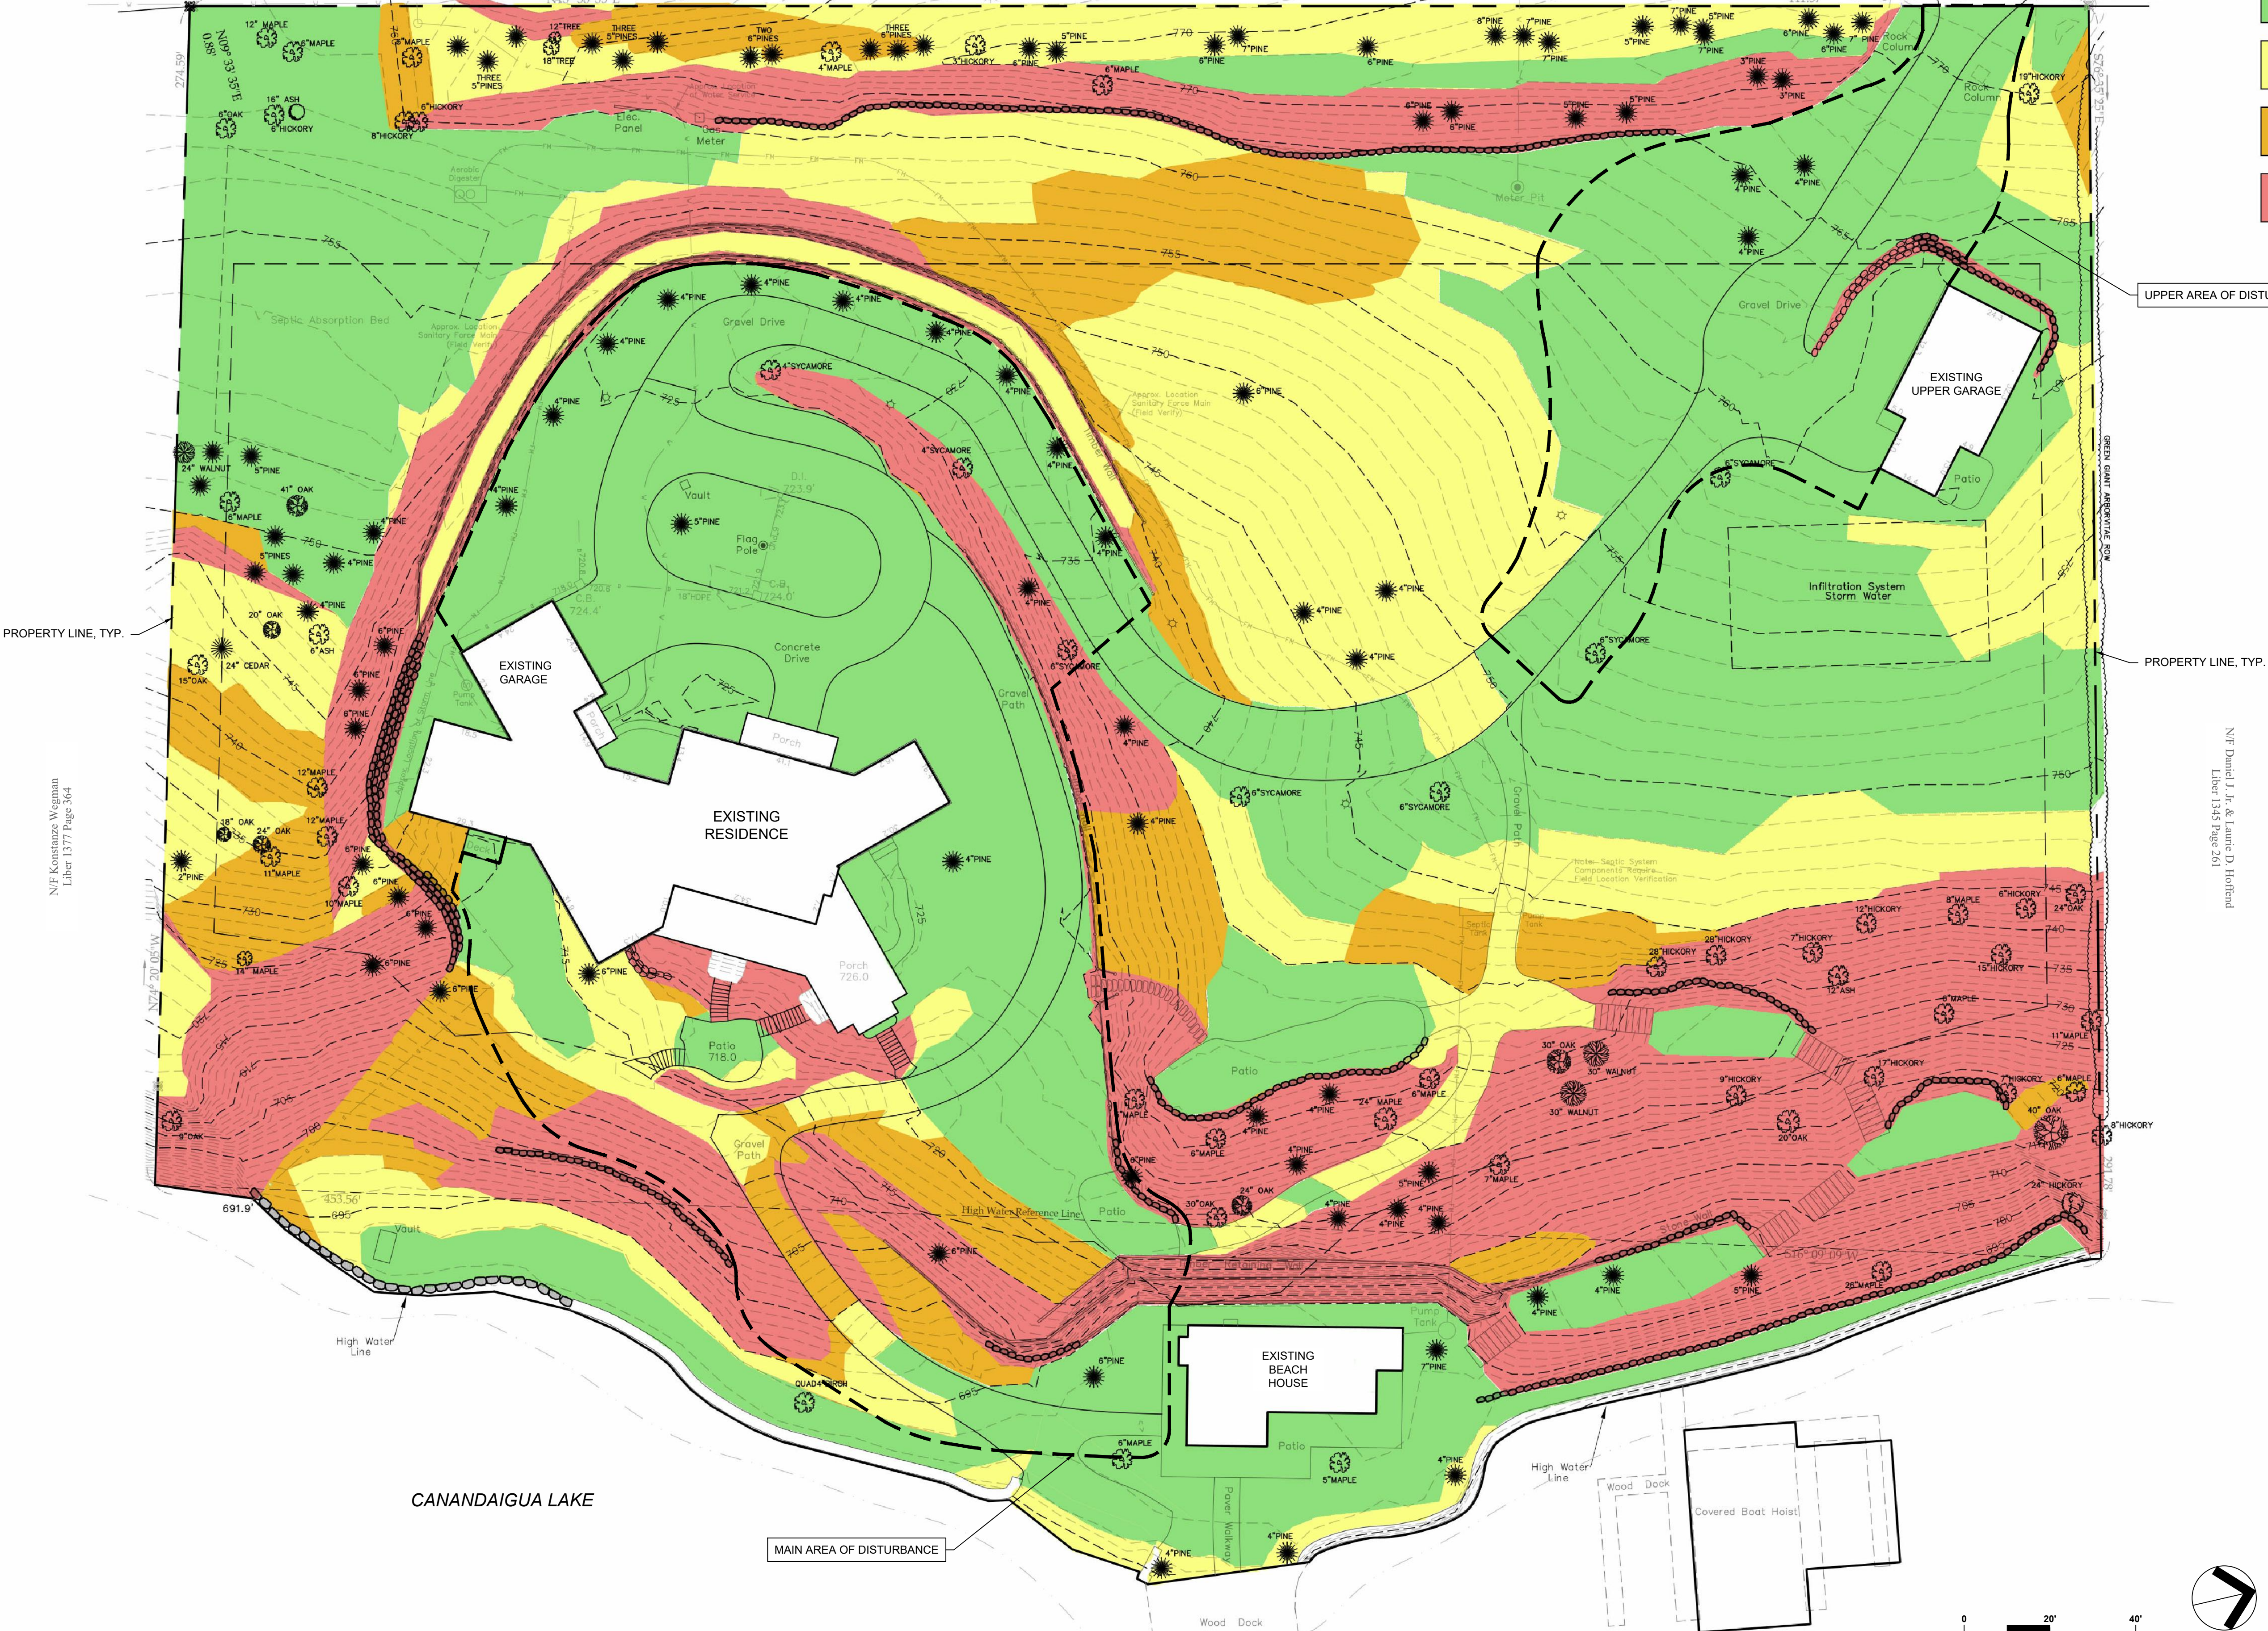

SITE SLOPE DISTURBANCE		
TOTAL SITE DISTURBANCE: 38,912 SQ. FT.		
	MAIN AREA	UPPER AREA
0-15%	19,507 SQ. FT.	9,022 SQ. FT.
15-25%	2,044 SQ. FT.	562 SQ. FT.
25-40%	2,332 SQ. FT.	-
40%+	5,287 SQ. FT.	158 SQ. FT.
TOTAL	29,170 SQ. FT.	9,742 SQ. FT.

ONE STAGE SITE PLAN APPROVAL

PLANNING BOARD CHAIRPERSON _____ DATE _____
TOWN WATER SUPERINTENDENT _____ DATE _____
TOWN ENGINEER _____ DATE _____

NOTE:
NO BUILDING PERMIT MAY BE ISSUED UNTIL FINAL SITE PLAN
APPROVAL HAS BEEN GRANTED AND THE FINAL SITE PLAN
SIGNED BY THE PLANNING BOARD CHAIRPERSON



Scale:	1"=20'-0"	No.		Date	
Checked By:	MHB	Rev.	2	REV. PER PRC REVIEW SITE DISTURBANCE CALCS	6-28-19
Drawn By:	SKP	Rev.	1	REV. PER PRC COMMENTS	6-21-19
Design By:	BLA	No.		Revisions	
Date:	06-14-2019	No.		Revisions	
Project No:		No.		Revisions	