
 


Copyright © 2021 James Fahy, P.E., P.C.
All rights reserved

[illegible]

PHASE:
PRELIMINARY PLAN

JOB NO. A21-108	PROJECT NO. 15-4134-3
DRAWN BY: KAD	DRAWING NO:
CHECKED BY: JRF	2 of 4
DATE: 2-1-2022	

 

UNAUTHORIZED ALTERATIONS OR ADDITIONS
THIS DRAWING IS A VIOLATION OF THE NEW YORK
STATE EDUCATION LAW, ARTICLE 145, SECTION
7209

REVISIONS:


PROJECT:
SCHOTTLAND RESIDENCE
WOODS LOT
MENTETH POINT
CANANDAIGUA, NY

DRAWING TITLE:
FIRST FLOOR PLAN

PHASE:
PRELIMINARY PLAN



James Fahy Design
2024 W. Henrietta Rd. Suite 3K
Rochester, New York 14623
tel: 585-272-1650
e-mail: info@jamesfahy.com
website: www.jamesfahy.com

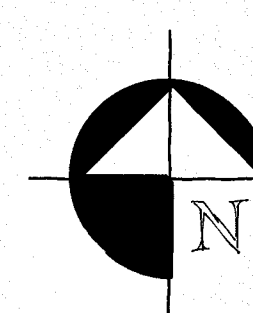

first floor plan 3482 s.f.




scale: 1/4"=1'-0"

- notes:
- ceiling height to be 9'-1 1/8" or as noted
 - room dimensions are interior room sizes and approximate
 - crown molding in flat ceiling rooms
 - 6" baseboard - painted
 - 4" window & door casing - painted
 - 1 3/4" x 8" ht. solid core masonite interior doors
 - 'emtek' lever style hardware

UNAUTHORIZED ALTERATIONS OR ADDITIONS TO
THIS DRAWING IS A VIOLATION OF THE NEW YORK
STATE EDUCATION LAW, ARTICLE 145, SECTION
7209.

[illegible]PHASE:
PRELIMINARY PLAN

JOB NO. A21-108	PROJECT NO. 15-4134-3
DRAWN BY: KAD	DRAWING NO:
CHECKED BY: JRF	4 of 4
DATE: 2-1-2022	

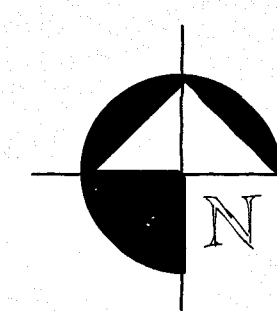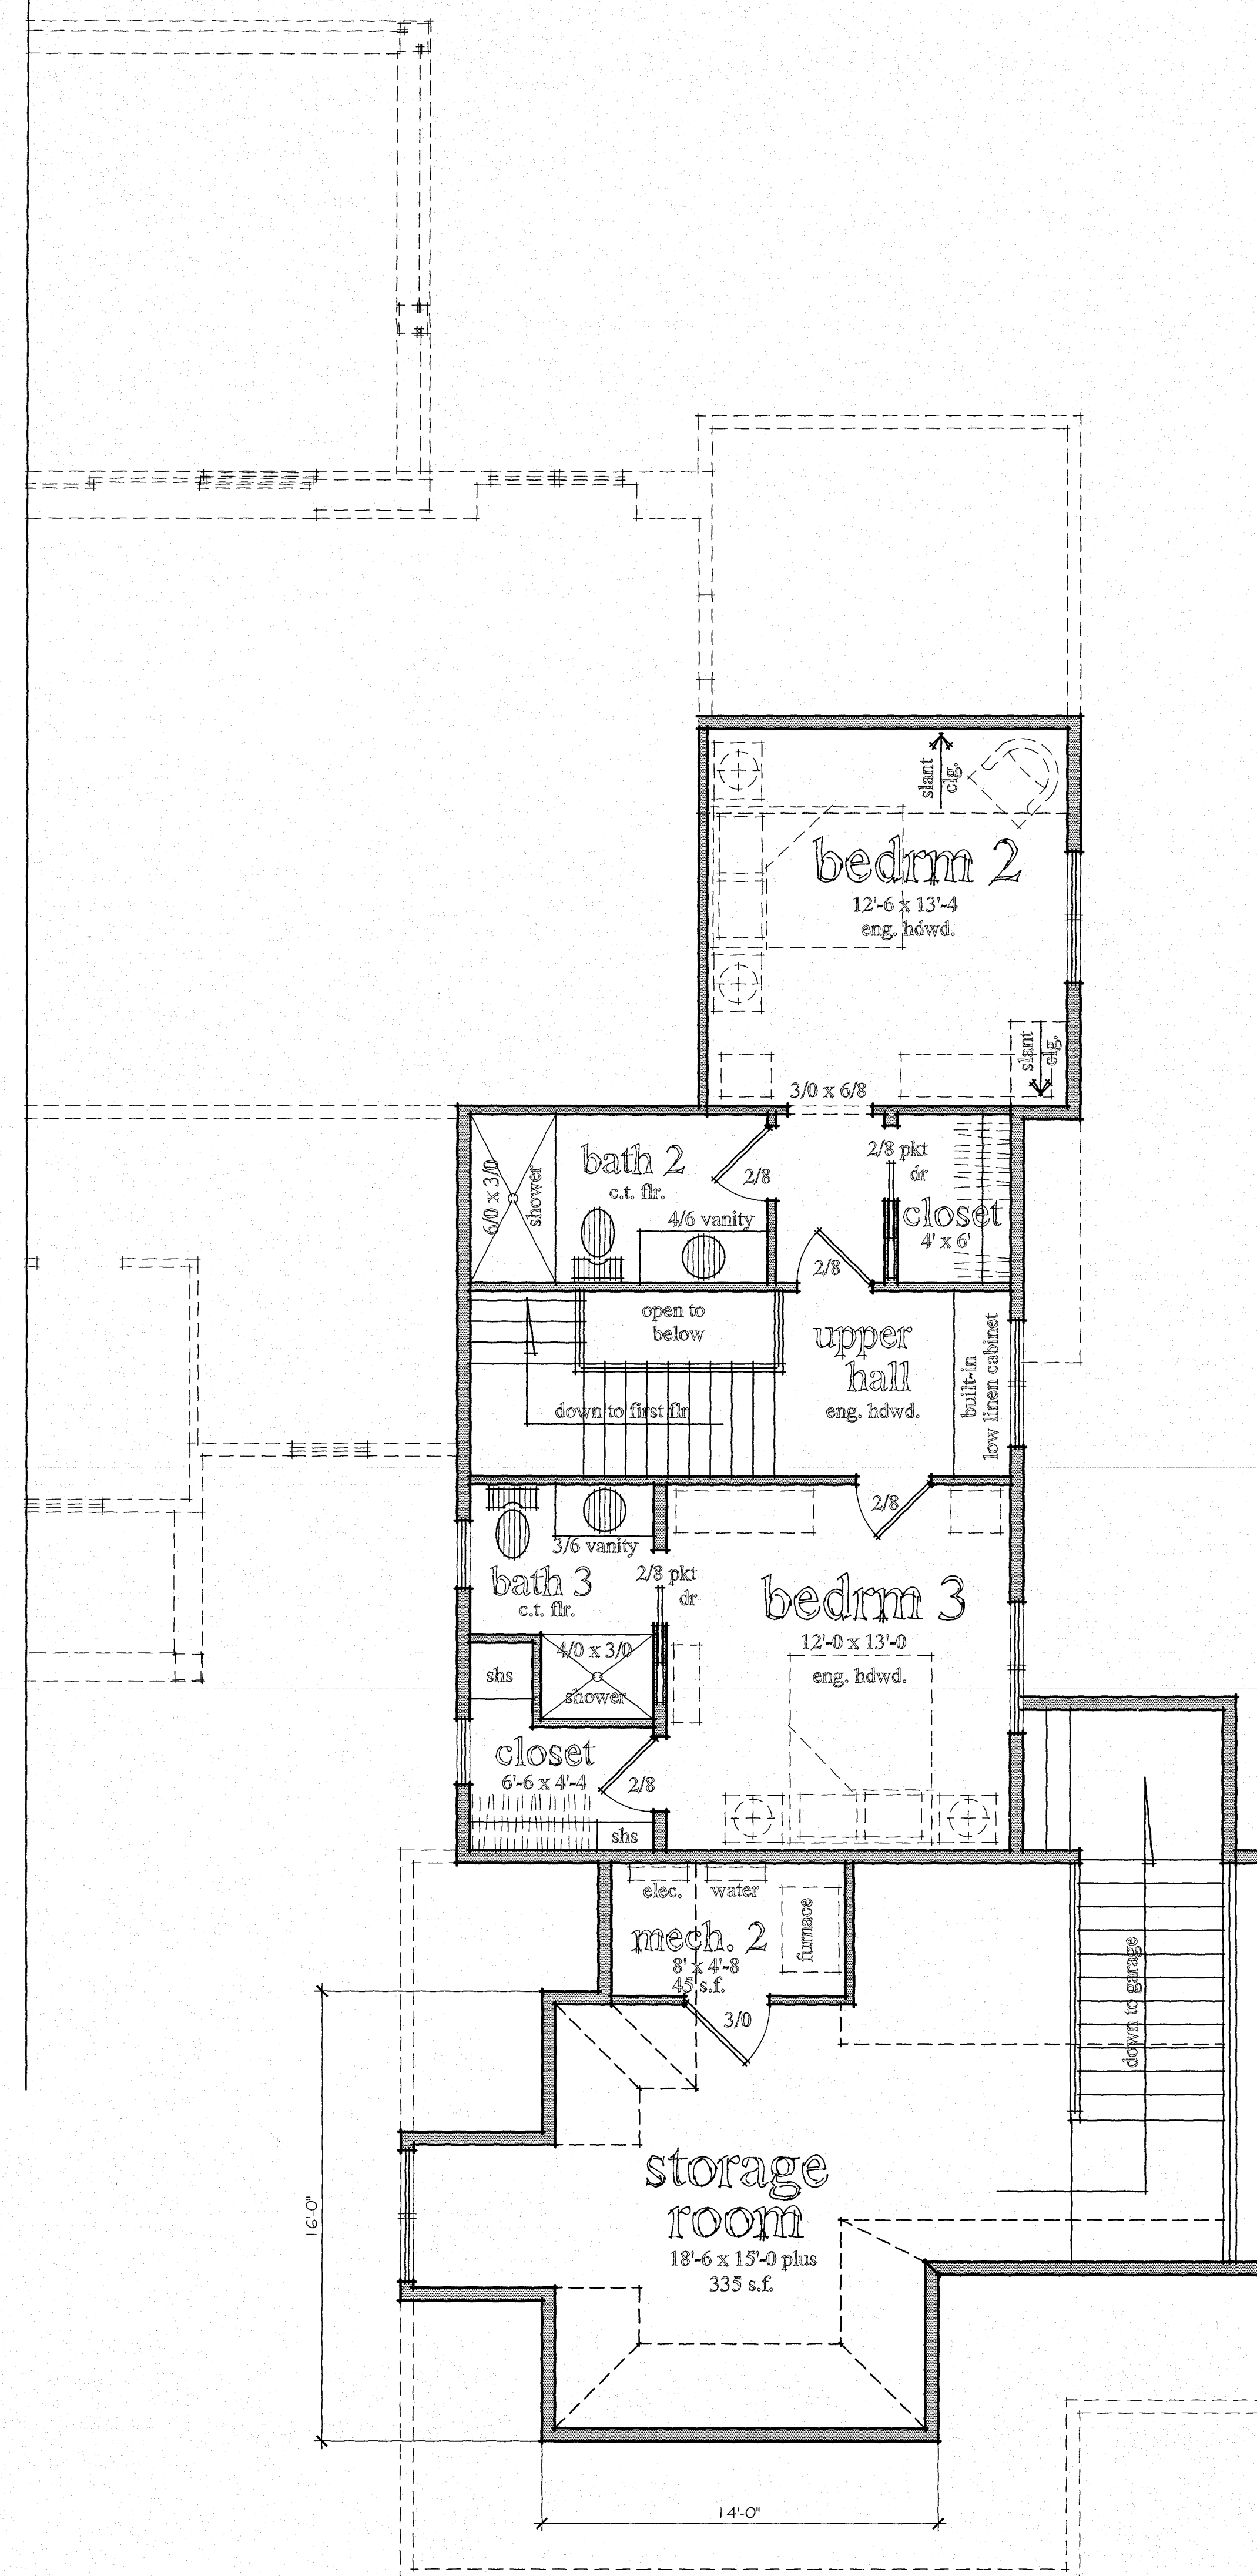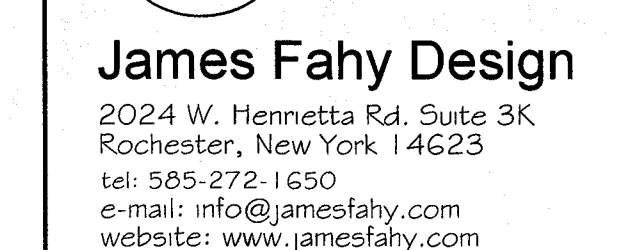

second floor plan

notes:

- ceiling height to be 8'-1 1/8" or as noted
- room dimensions are interior room sizes and approximate
- crown molding in flat ceiling rooms
- 6" baseboard - painted
- 4" window & door casing - painted
- 1 3/4" x 7' ht. solid core masonite interior doors
- 'emtek' lever style hardware

652 s.f.

plus 335 s.f. storage room
plus 45 s.f. mechanical room 2