


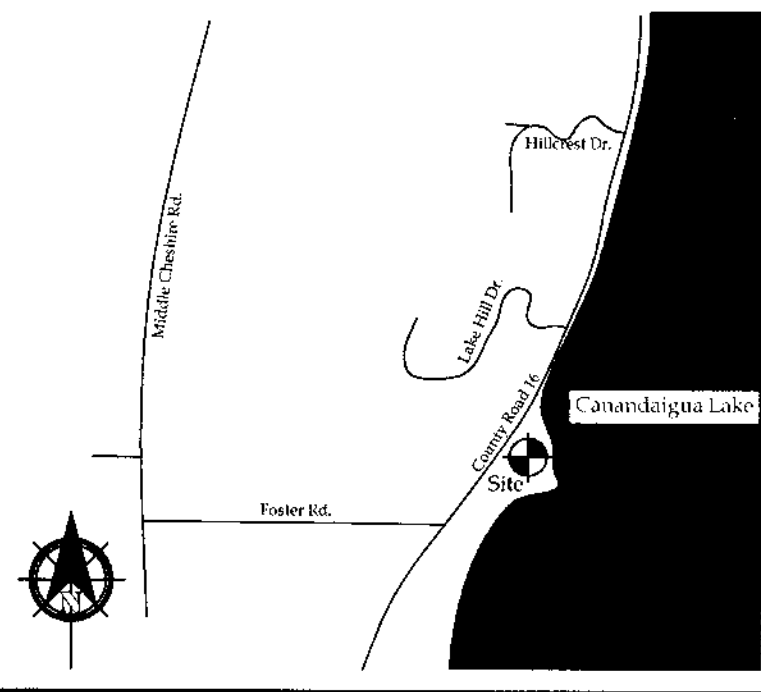

Vicinity Map N.T.S.

Property Owner
Jeffrey & Laurie Twombly
4341 Tichenor Point Drive
Canandaigua, NY 14424

Construction timeline = 4-8 months start to completion

- Legend**
- EXISTING CONTOUR
 - PROPOSED CONTOUR
 - EXISTING PROPERTY LINE
 - ROADWAY CENTERLINE
 - PROPOSED SPOT ELEVATION
 - PROPOSED DIVERSION SWALE (TEMPORARY)
 - SILT FENCE (TEMPORARY)
 - CHECK DAM
 - PROPOSED SEWER
 - PROPOSED WATER
 - PROPOSED GAS
 - PROPOSED ELECT/TEL
 - PROPOSED STORM DRAIN


Site Details:
Existing Zoning is Residential Lake District (RLD)
Minimum Lot Size: 20,000 SQ. FT.
Minimum Lot Width: 125 FT
Front Setback: 60 FT.
Rear Setback: 60 FT.
Side Setback: 12 FT.
Maximum Building Height = 25 FT.
Maximum Building Coverage on Lot = 15%
Maximum Lot Coverage = 25%

Coverage Calculations:
Sq.Ft.
House: 4,064.0
Asphalt Driveway: 2,073.0
Access Driveway: 1,370.0
Patio: 688.0
Break Wall: 692.0
Total Coverage: 8,887
Total Site Area: 39,901
Building Coverage: 10.2%
Total Lot Coverage: 22.2%

FINAL SITE PLAN APPROVAL

PLANNING BOARD CHAIRPERSON	DATE
TOWN HIGHWAY & WATER SUPERINTENDENT	DATE
TOWN ENGINEER	DATE

NOTE:
NO BUILDING PERMIT MAY BE ISSUED UNTIL FINAL SITE PLAN APPROVAL HAS BEEN GRANTED AND THE FINAL SITE PLAN SIGNED BY THE PLANNING BOARD CHAIRPERSON.

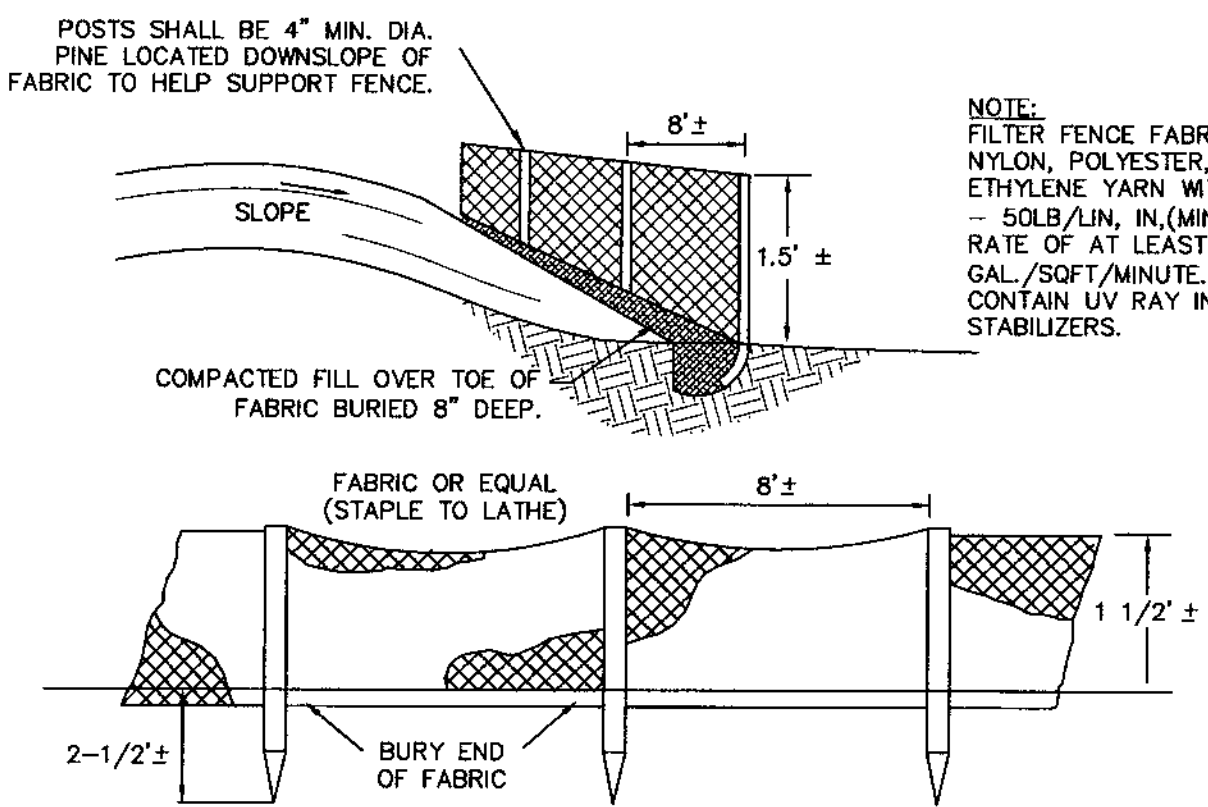

SILT FENCE DETAIL
NOT TO SCALE

GENERAL NOTES


- PROPERTY LINE INFORMATION SHOWN ON THIS PLAN IS BASED ON AVAILABLE RECORD INFORMATION AND A FIELD INSTRUMENT SURVEY.
- NO CHANGES ARE TO BE MADE TO THIS DESIGN WITHOUT PRIOR APPROVAL.
- PROPOSED LIGHTING TO BE COORDINATED WITH THE ARCHITECT AND OWNER. LIGHTING SHALL BE DARK SKY COMPLIANT (PER CHAPTER 220, SECTION 77).
- THE CONTRACTOR SHALL OBTAIN ALL NECESSARY PERMITS FROM THE ONTARIO COUNTY HIGHWAY DEPARTMENT FOR ALL WORK WITHIN THE RIGHT-OF-WAY.
- CONTOURS DERIVED FROM NAVD83 DATUM
- FLOOD ZONES AEA & X PER COMMUNITY PANEL NO. 360598 0025 C LATEST DATED MARCH 3, 1997.

TOWN OF CANANDAIGUA STANDARD NOTES

- ALL IMPROVEMENTS SHALL BE IN ACCORDANCE WITH THE MOST RECENT STANDARDS AND SPECIFICATIONS OF THE TOWN OF CANANDAIGUA AND THE APPROPRIATE WATER/SEWER AGENCIES, UNLESS OTHERWISE NOTED.
- SEQUENCE - THE CONTRACTOR SHALL INSTALL EROSION CONTROL MEASURES IN THE FOLLOWING SEQUENCE UNLESS AUTHORIZED OTHERWISE AT THE PRE-CONSTRUCTION MEETING:
 - INSTALL PERIMETER SEDIMENT CONTROLS, (I.E. EROSION FENCING).
 - INSTALL STABILIZED CONSTRUCTION ENTRANCE.
 - PROTECT VEGETATION TO REMAIN.
 - CLEAR GRUB AND CONSTRUCT DIVERSIONARY SWALES AND SEDIMENT BASINS.
 - COMPLETE CLEARING AND GRUBBING OPERATION.
 - PLACE EROSION CONTROL MEASURES AROUND TOPSOIL STOCKPILES AND STRIP TOPSOIL LOCATIONS.
 - CONSTRUCT SWALES AND SILTATION DEVICES AS EARTHWORK OPERATIONS PROGRESS.
 - MAINTAIN EROSION CONTROL MEASURES AND PLACE ADDITIONAL MEASURES AS EARTHWORK AND UNDERGROUND UTILITIES ARE CONSTRUCTED.
 - RESTORE AREAS AS DEFINED BY CONTRACT DOCUMENTS.
 - REMOVE EROSION CONTROL MEASURES AS AREAS ARE REESTABLISHED WITH GROUND COVER.
 - IF SITE PREPARATIONS OCCUR BETWEEN SEPTEMBER 1 AND MARCH 31, ADDITIONAL EROSION CONTROLS MUST BE TAKEN INCLUDING REDUCING THE SIZE OF DISTURBANCE AREA AND PLACING HEAVY STRAW MULCH WHERE PRACTICAL.
- PLANS SHOULD INCLUDE RE-SEEDING INSTRUCTIONS INCLUDING MATERIALS AND A TIMETABLE FOR VARIOUS SEEDING:
 - SEED ALL CUT AND FILL, TOPSOIL, PILES AND PONDS WITH SEVEN (7) DAYS AFTER COMPLETION.
 - TEMPORARY SEEDING OF DISTURBED AREAS SHALL BE PROVIDED AS FOLLOWS:

	LBS/ACRE	LBS/1,000 SQ. ACRES
THE SURFACE TWO INCHES OF SOIL SHOULD BE LOOSENEED BY DISKING, RAKING, OR BACK-BLADING WITH A BULLDOZER. IMMEDIATELY FERTILIZE WITH 300 POUNDS PER ACRE (OR 7 POUNDS PER 1,000 SQUARE FEET) OF 10-10-10 FERTILIZER. IMMEDIATELY SEED WITH THE FOLLOWING MIX:		
SPRING/SUMMER/EARLY FALL		
ANNUAL RYE GRASS	30	0.7
PERENNIAL RYEGRASS	30	0.7
LATE FALL/EARLY WINTER		
CEREAL RYE	100	2.5
 - SEED SHOULD HAVE A GERMINATION RATE OF AT LEAST 85 PERCENT AND MINIMAL INERT MATERIAL.
- DISTURBED AREAS SHALL BE STABILIZED USING PERMANENT LAWN SEEDING MIX UPON COMPLETION OF GRADING AND CONSTRUCTION:

	LBS/ACRE	LBS/1,000 SQ. ACRES
BIRDSFOOT TREFOIL OR COMMON WHITE CLOVER 8 OR 8	0.20	0.20
TALL FESCUE	20	0.45
REDTOP OR RYEGRASS (PERENNIAL)	2 OR 5	0.05 OR 0.10
- SEEDING RATE: 6.0 POUNDS PER 1,000 SQUARE FEET
MULCH: STRAW OR WOOD FIBER MULCH USED WITH HYDRO SEEDING METHOD AT TWO TONS PER ACRE WITH TRACKER.
STARTING FERTILIZER: 5:10:10 AT 20 POUNDS PER 1,000 SQUARE FEET.
FOR FALL OR EARLY WINTER, SEED WITH CERTIFIED (ARROSTOCK) WINTER RYE (CEREAL RYE) AT 100 POUNDS PER ACRE.
PERMANENT STABILIZATION FOR STEEP SLOPES GREATER THAN 3:1 SHALL INCLUDE JUTE MESH BLANKET AND CROWN VETCH SEED WITH PERENNIAL RYEGRASS.

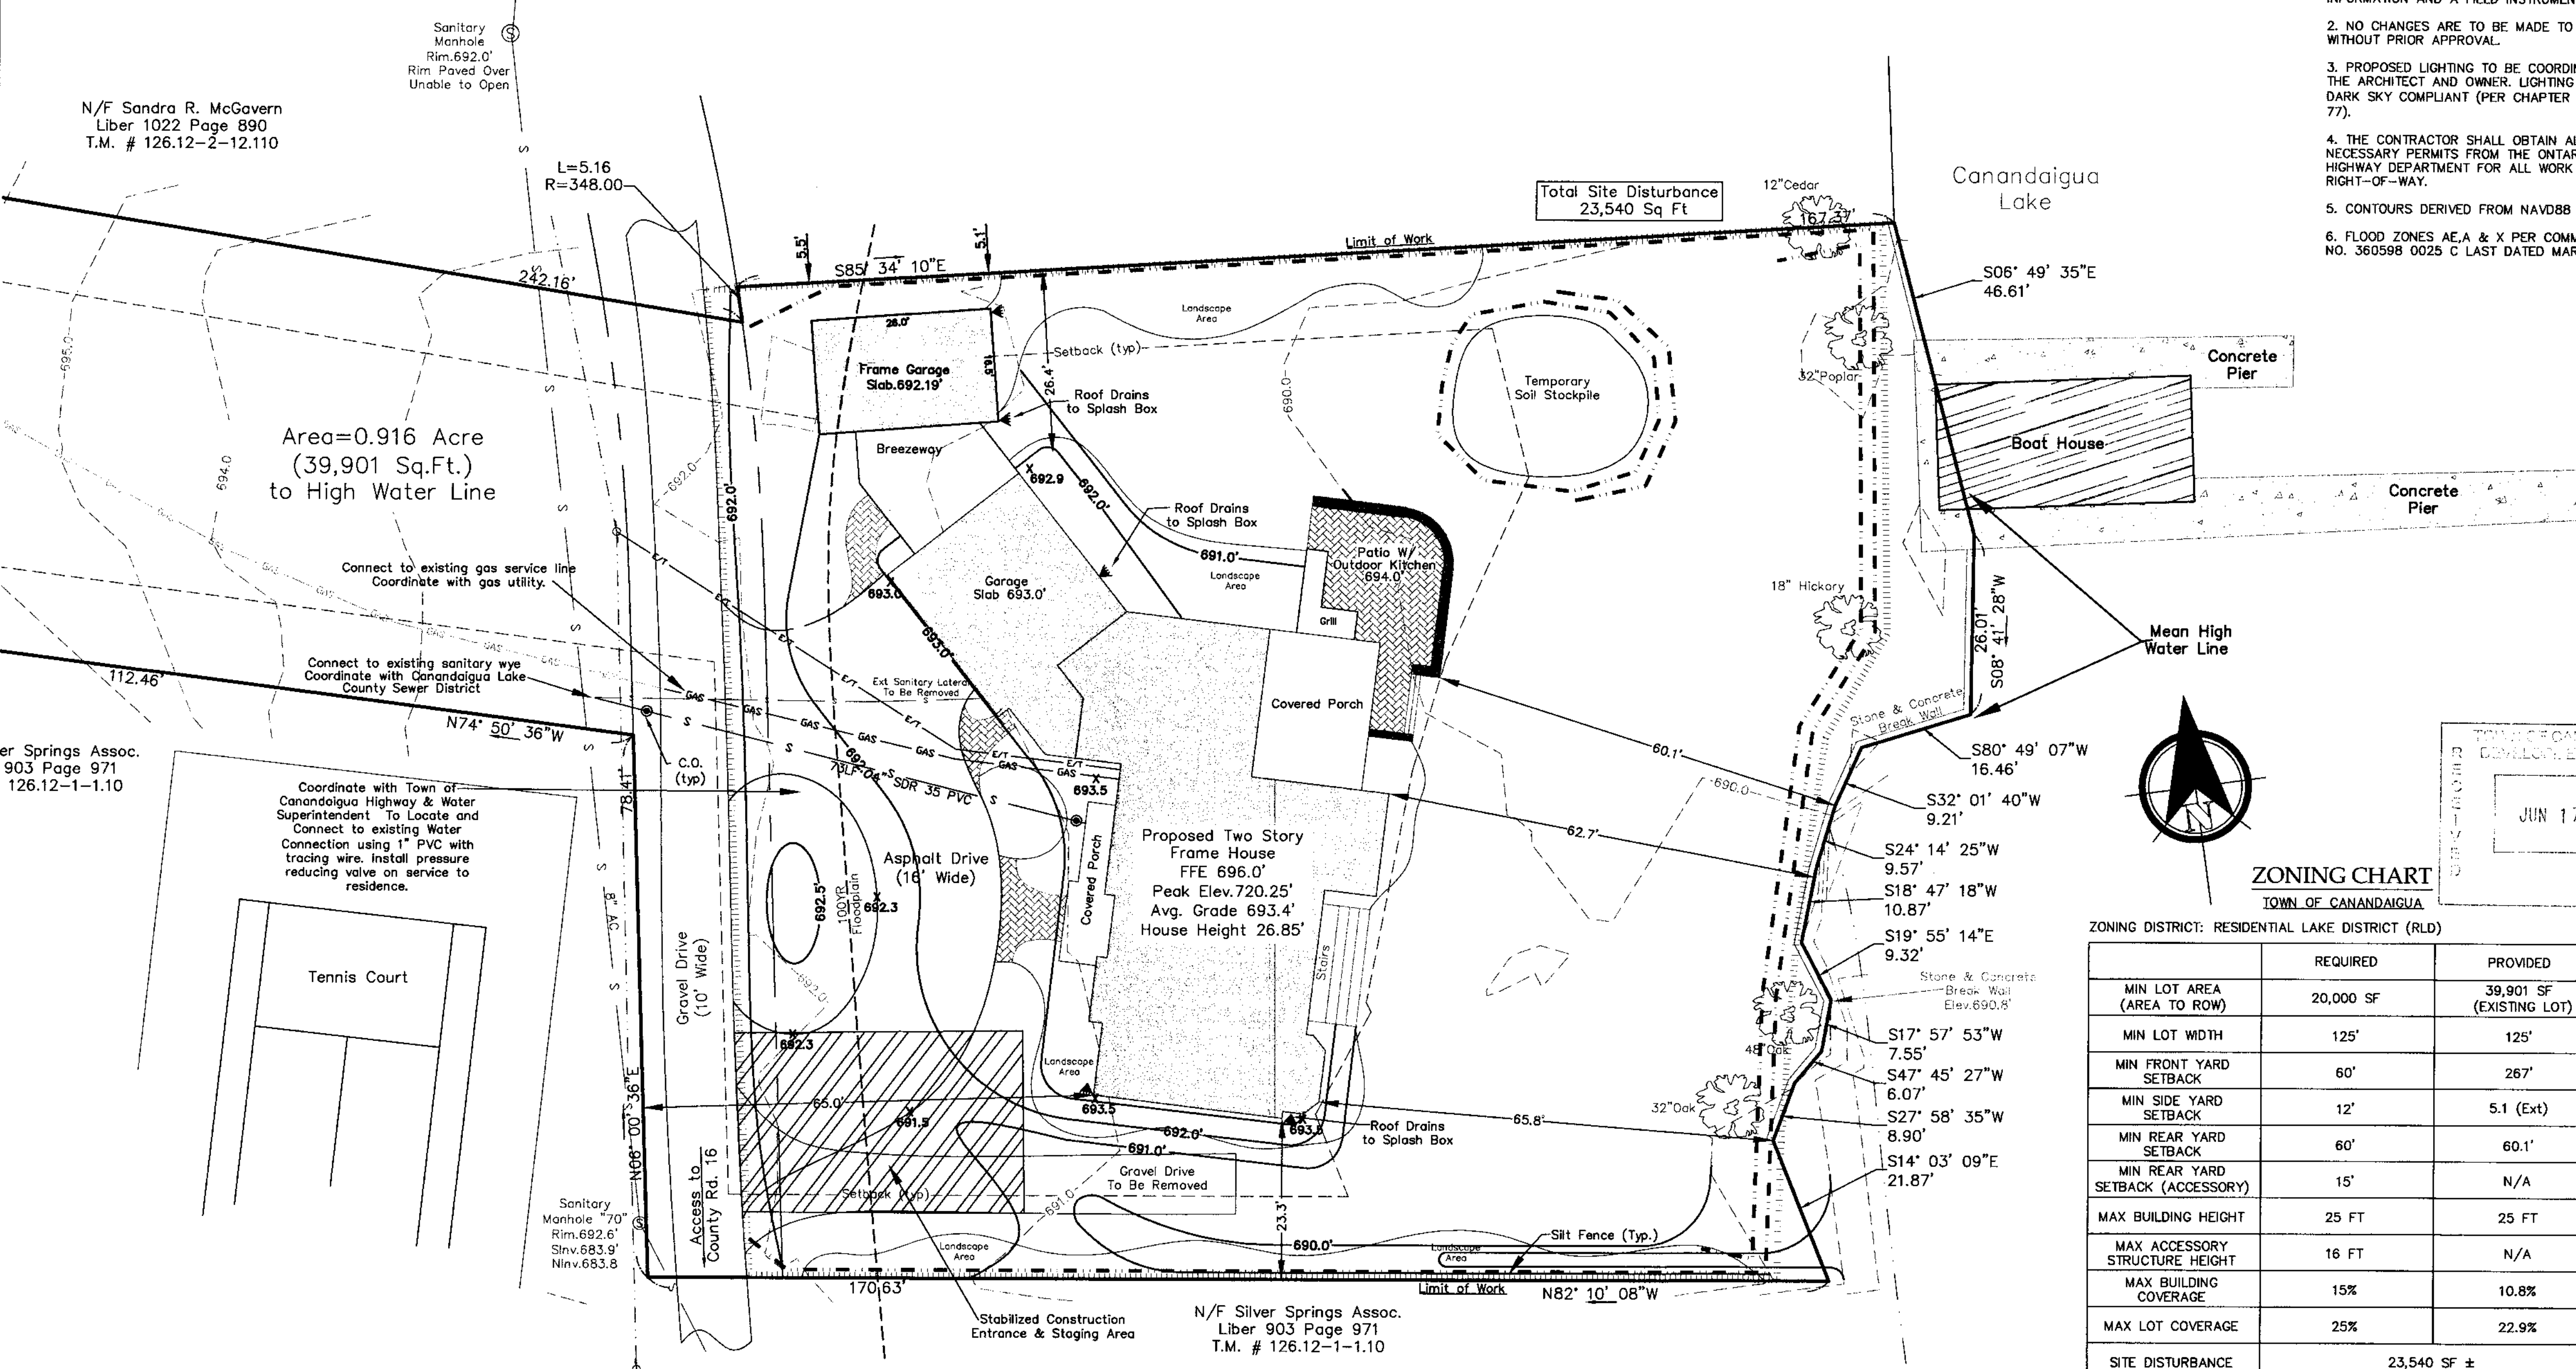

ZONING CHART TOWN OF CANANDAIGUA		
ZONING DISTRICT: RESIDENTIAL LAKE DISTRICT (RLD)		
	REQUIRED	PROVIDED
MIN LOT AREA (AREA TO ROW)	20,000 SF	39,901 SF (EXISTING LOT)
MIN LOT WIDTH	125'	125'
MIN FRONT YARD SETBACK	60'	267'
MIN SIDE YARD SETBACK	12'	5.1' (Ext)
MIN REAR YARD SETBACK	60'	60.1'
MIN REAR YARD SETBACK (ACCESSORY)	15'	N/A
MAX BUILDING HEIGHT	25 FT	25 FT
MAX ACCESSORY STRUCTURE HEIGHT	16 FT	N/A
MAX BUILDING COVERAGE	15%	10.8%
MAX LOT COVERAGE	25%	22.9%
SITE DISTURBANCE		23,540 SF ±

* Unauthorized alteration or addition to a map bearing a Licensed Professional Engineer's or Professional Land Surveyor's seal in any way is a Violation of Section 7209

* Copyright 2016 Venezia & Associates. All rights reserved unauthorized duplication is a violation of all applicable laws*



5120 Laura Lane Canandaigua New York, 14424

This is to certify that I am a Licensed Land Surveyor and that this plan was completed on 02/07/2016 from notes of an instrument survey performed on 01/08/2016

Rocco A. Venezia
License No. 049761 signed



Site Layout and Utility Plan

Jeffrey & Laurie Twombly

Showing Land At
4341 Tichenor Point Drive
County of Ontario
State of New York

T.M. Parcel 126.12-2-13.1
Scale 1" = 15'
File 1523ISP
Sheet C-1

www.veneziasurvey.com (585)396-3267 Fax. No. (585) 396-0131 E-mail rocco@veneziasurvey.com