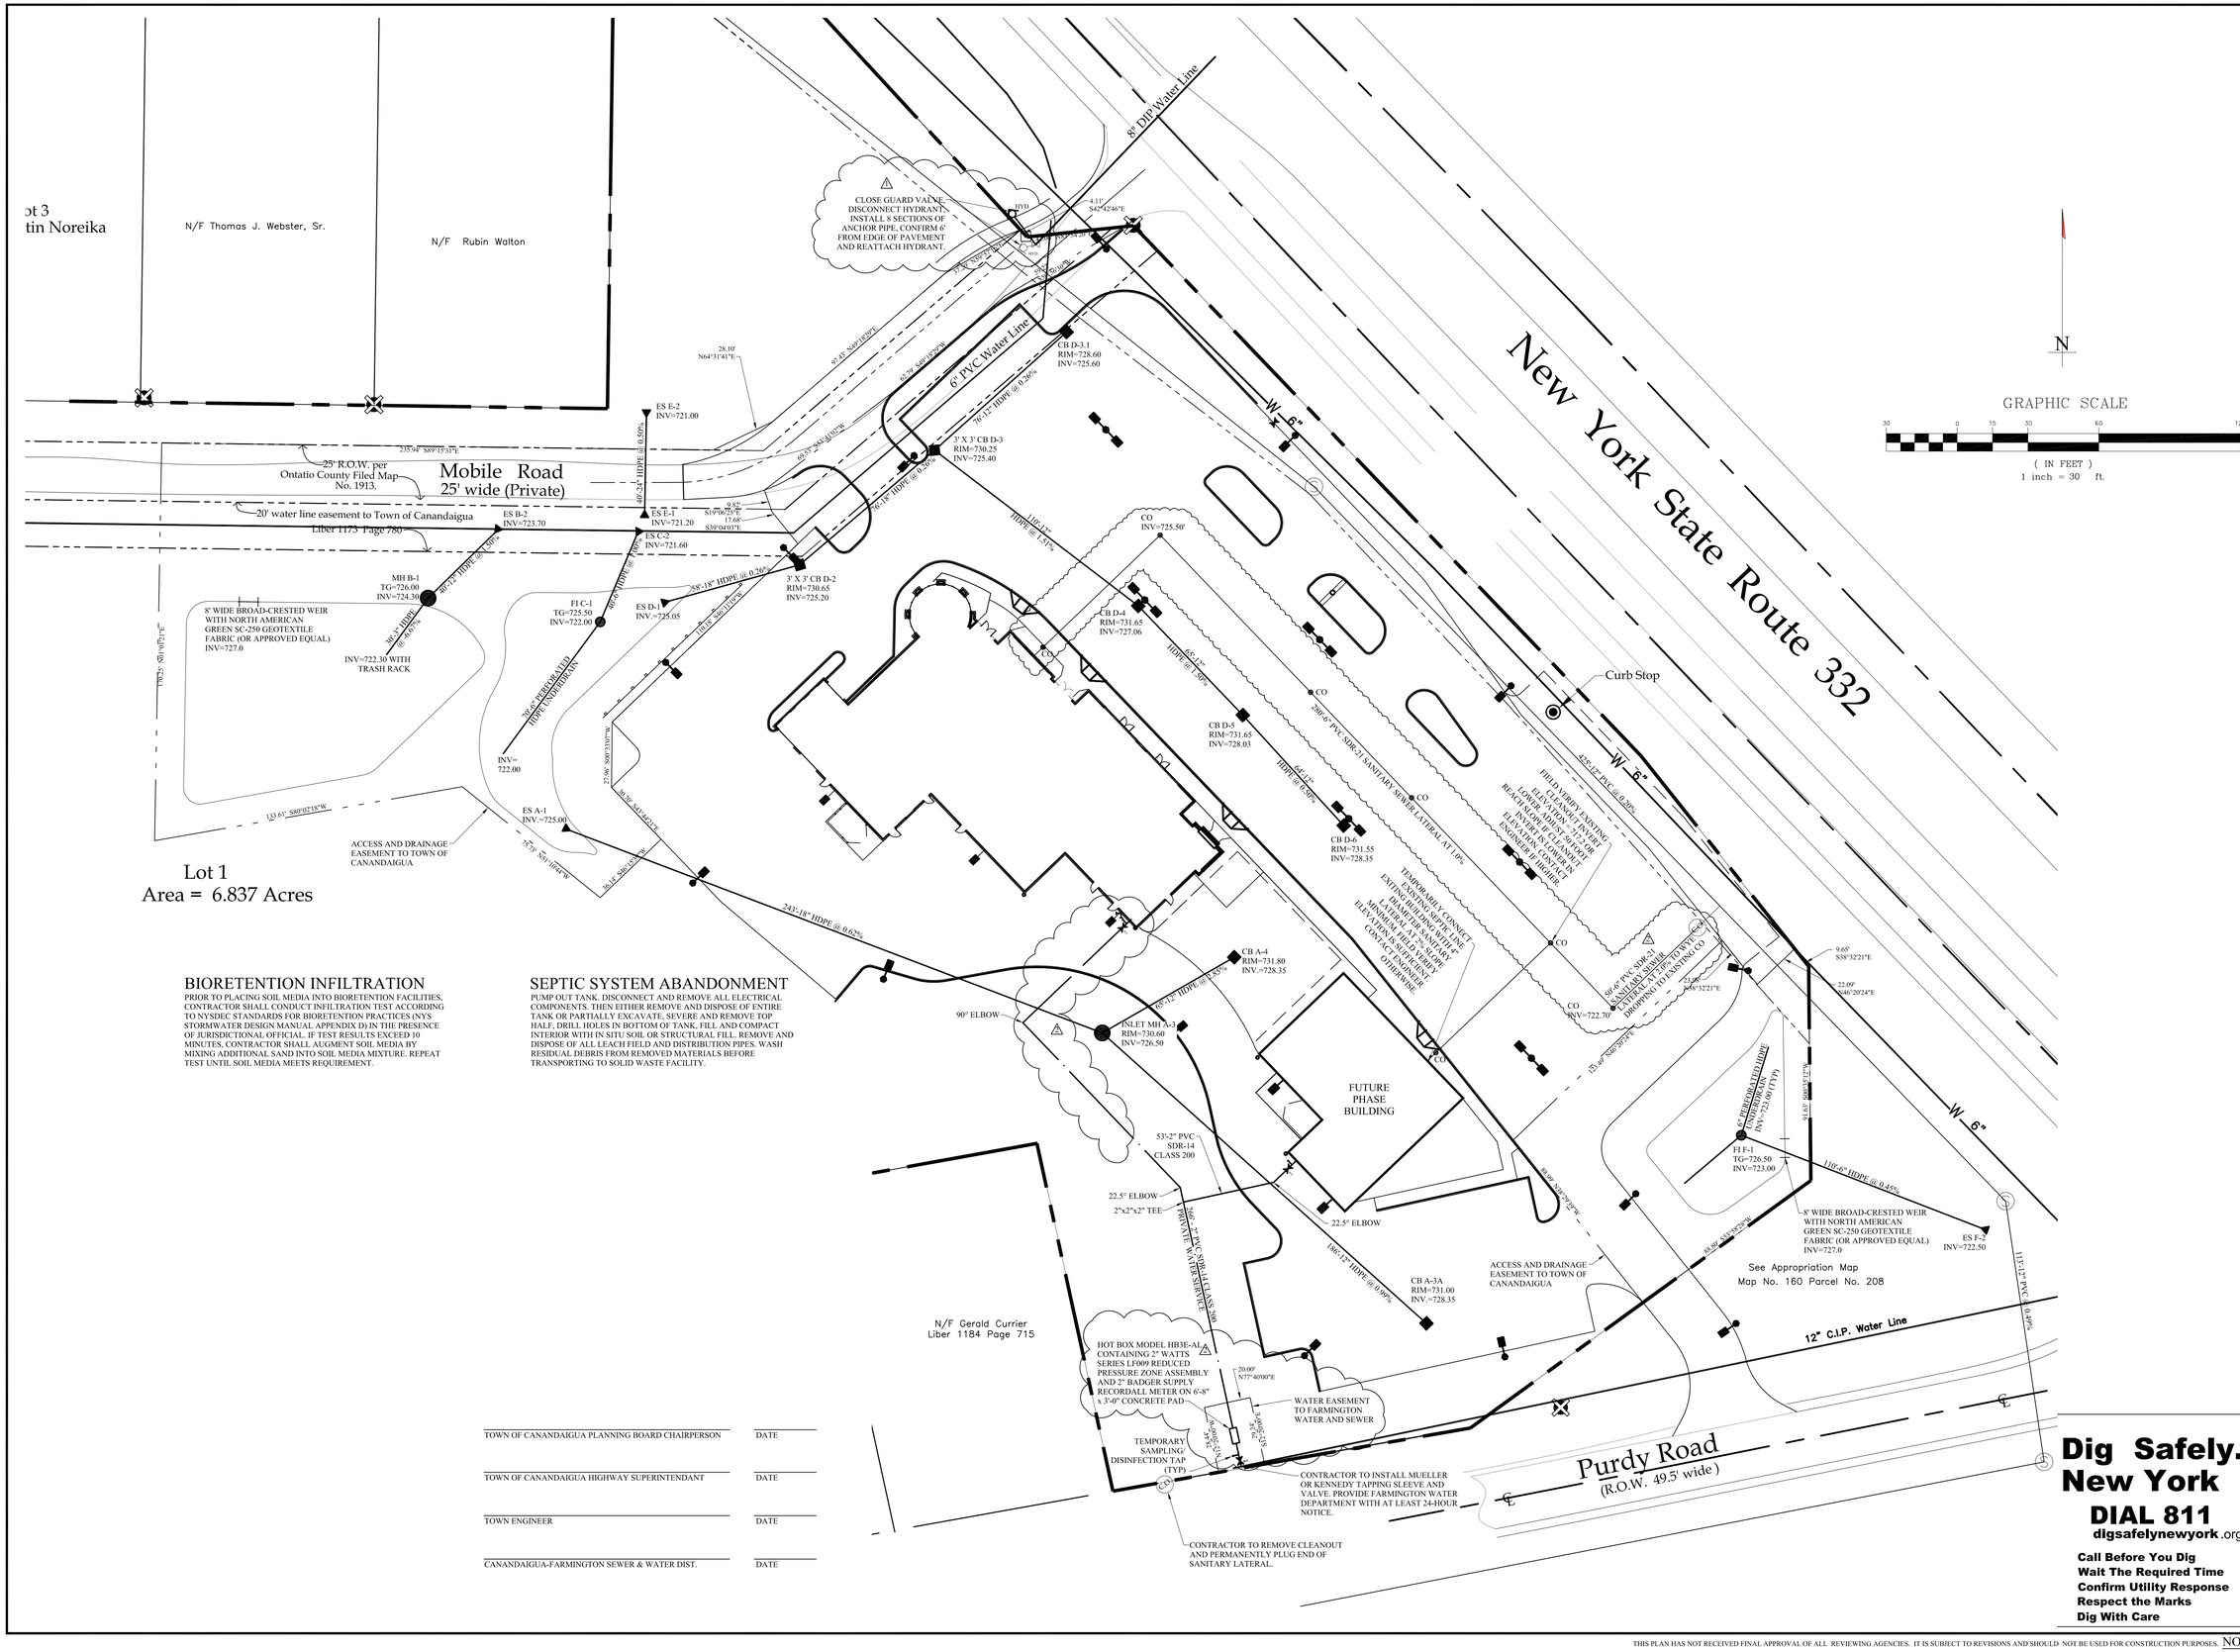

BIORETENTION INFILTRATION

PRIOR TO PLACING SOIL MEDIA INTO BIORETENTION FACILITIES, CONTRACTOR SHALL CONDUCT INFILTRATION TEST ACCORDING TO NYSDEC STANDARDS FOR BIORETENTION PRACTICES (NYS STORMWATER DESIGN MANUAL APPENDIX D) IN THE PRESENCE OF JURISDICTIONAL OFFICIAL. IF TEST RESULTS EXCEED 10 MINUTES, CONTRACTOR SHALL AUGMENT SOIL MEDIA BY MIXING ADDITIONAL SAND INTO SOIL MEDIA MIXTURE. REPEAT TEST UNTIL SOIL MEDIA MEETS REQUIREMENT.

SEPTIC SYSTEM ABANDONMENT

PUMP OUT TANK. DISCONNECT AND REMOVE ALL ELECTRICAL COMPONENTS. THEN EITHER REMOVE AND DISPOSE OF ENTIRE TANK OR PARTIALLY EXCAVATE, SEVERE AND REMOVE TOP HALF, DRILL HOLES IN BOTTOM OF TANK, FILL AND COMPACT INTERIOR WITH IN SITU SOIL OR STRUCTURAL FILL. REMOVE AND DISPOSE OF ALL LEACH FIELD AND DISTRIBUTION PIPES. WASH RESIDUAL DEBRIS FROM REMOVED MATERIALS BEFORE TRANSPORTING TO SOLID WASTE FACILITY.

TOWN OF CANANDAIGUA PLANNING BOARD CHAIRPERSON _____ DATE _____

TOWN OF CANANDAIGUA HIGHWAY SUPERINTENDANT _____ DATE _____

TOWN ENGINEER _____ DATE _____

CANANDAIGUA-FARMINGTON SEWER & WATER DIST. _____ DATE _____

Dig Safely. New York
DIAL 811
digsafelynewyork.org
Call Before You Dig
Wait The Required Time
Confirm Utility Response
Respect the Marks
Dig With Care

VANGUARD Engineering PC
241 Castleton Road, Rochester New York 14610
585.427.0320 phone and fax/esimile
www.VanEng.com

STATE OF NEW YORK JOSEPH C. ARGUIN 081945 LICENSED PROFESSIONAL ENGINEER

DRAWING ALTERATION
THE FOLLOWING PLAN, EXCERPT FROM THE CONTRACT DOCUMENTS, AND/OR SPECIFICATIONS, AND APPENDICES TO THE CONTRACT DOCUMENTS, HAVE BEEN PREPARED BY A LICENSED PROFESSIONAL ENGINEER, ARCHITECT, LANDSCAPE ARCHITECT, AND/OR LAND SURVEYOR. IT IS A VIOLATION OF LAW FOR ANY PERSON, UNLESS THEY ACTING UNDER THE DIRECTION OF A LICENSED PROFESSIONAL ENGINEER, ARCHITECT, LANDSCAPE ARCHITECT, OR LAND SURVEYOR, TO ALTER THIS DOCUMENT IN ANY WAY. IF THE PLAN IS ALTERED, THE ALTERING ENGINEER, ARCHITECT, LANDSCAPE ARCHITECT, OR LAND SURVEYOR SHALL AFFIX TO THE PLAN IN ALTERATION, AND A SPECIFIC DESCRIPTION OF THE ALTERATION.

No.	REVISIONS	Date
1.	RELOCATE HYDRANT	08/09/2016
2.	WATER SERVICE AND SANITARY SEWER LATERAL REVISIONS	08/17/2016

Scale	1"=30'
Date	02/05/2016
Job No.	201512
Designed by	JCA
Drawn by	JMK
Checked by	JCA
Approved by	JCA

Client: FLOWERS BY STELLA
Project: FLOWERS BY STELLA RETAIL DEVELOPMENT
Drawing: UTILITY PLAN
Sheet No. U-1
Drawing No. .

THIS PLAN HAS NOT RECEIVED FINAL APPROVAL OF ALL REVIEWING AGENCIES. IT IS SUBJECT TO REVISIONS AND SHOULD NOT BE USED FOR CONSTRUCTION PURPOSES. NOT FOR CONSTRUCTION