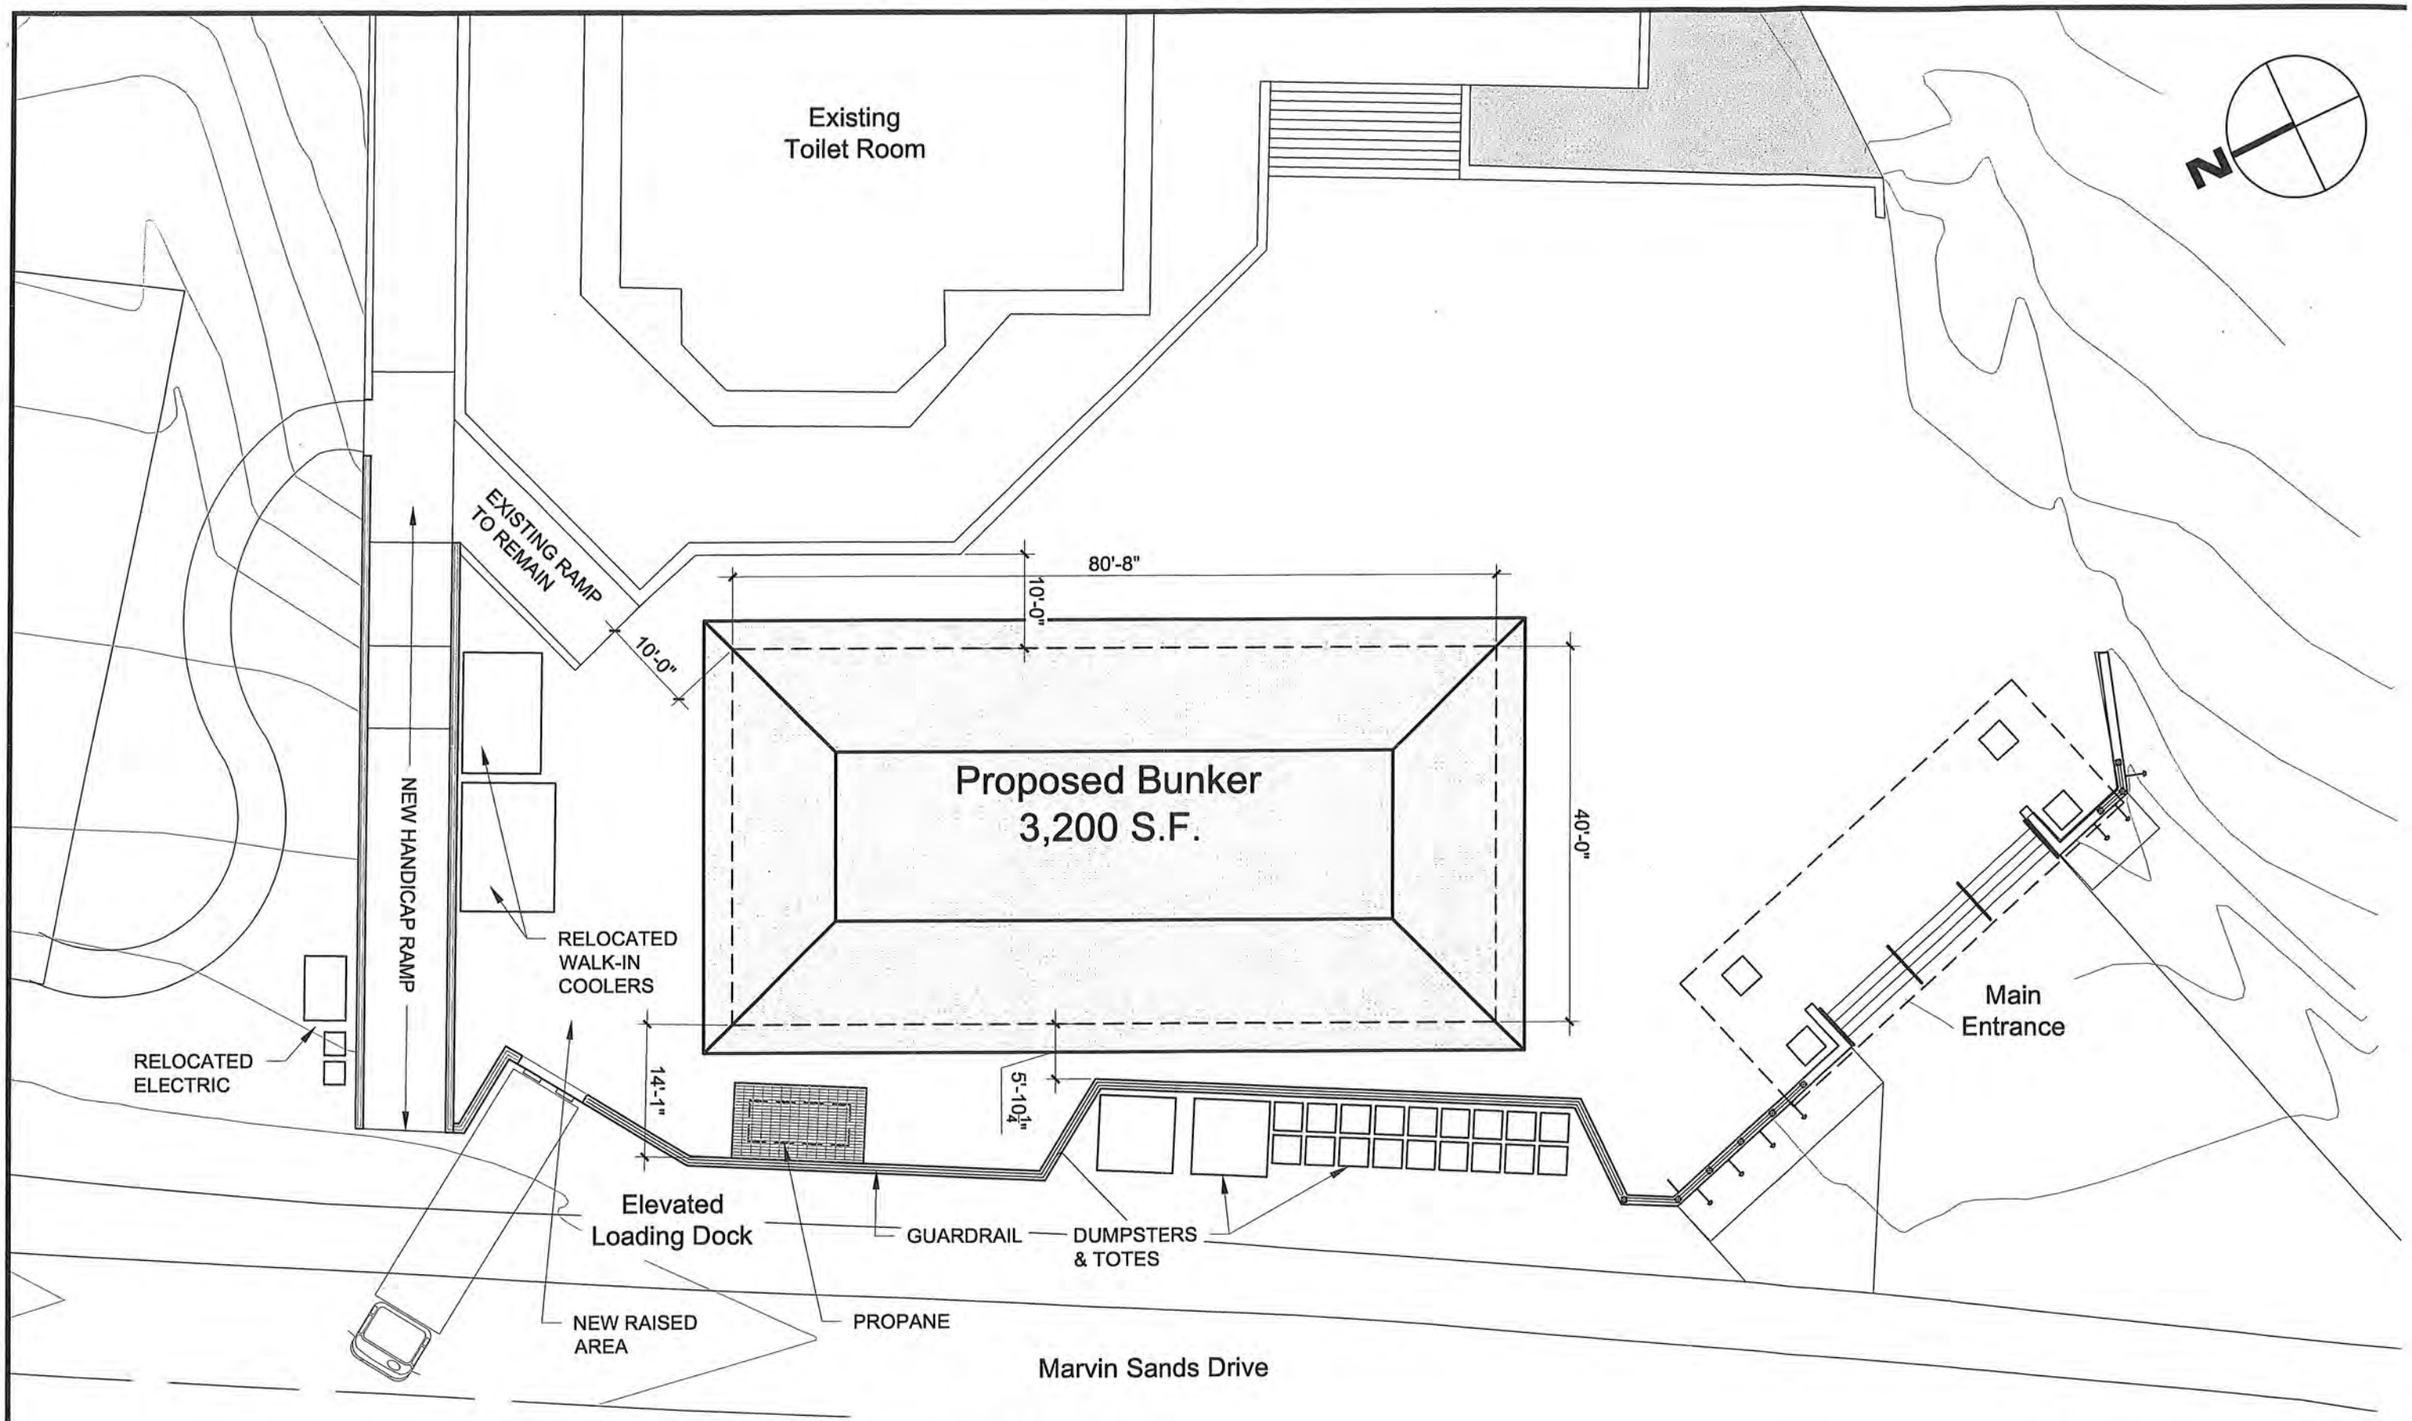

Proposed Site Plan

SCALE: 1/16" = 1'-0"

May 16, 2017-9:46AM

HB CORNERSTONE
99 Garnsey Road, Pittsford, NY 14534
585.419.8800 P + 585.419.8814 F
www.hbcornerstone.com

Project Name:
CMAC BUNKER
3355 MARVIN SANDS DRIVE
CANANDAIGUA, NY 14424

Dwg No.
SK000

PRINT DATE: May 16, 2017 09:41 AM USER: KSOURWIN
FILE NAME: S:\CMAC\Drawings\Bunker\CAD\Presentation\HBC_CMAC_Bunker Base Plan - Standard\HBC_CMAC_Bunker Base Plan.dwg

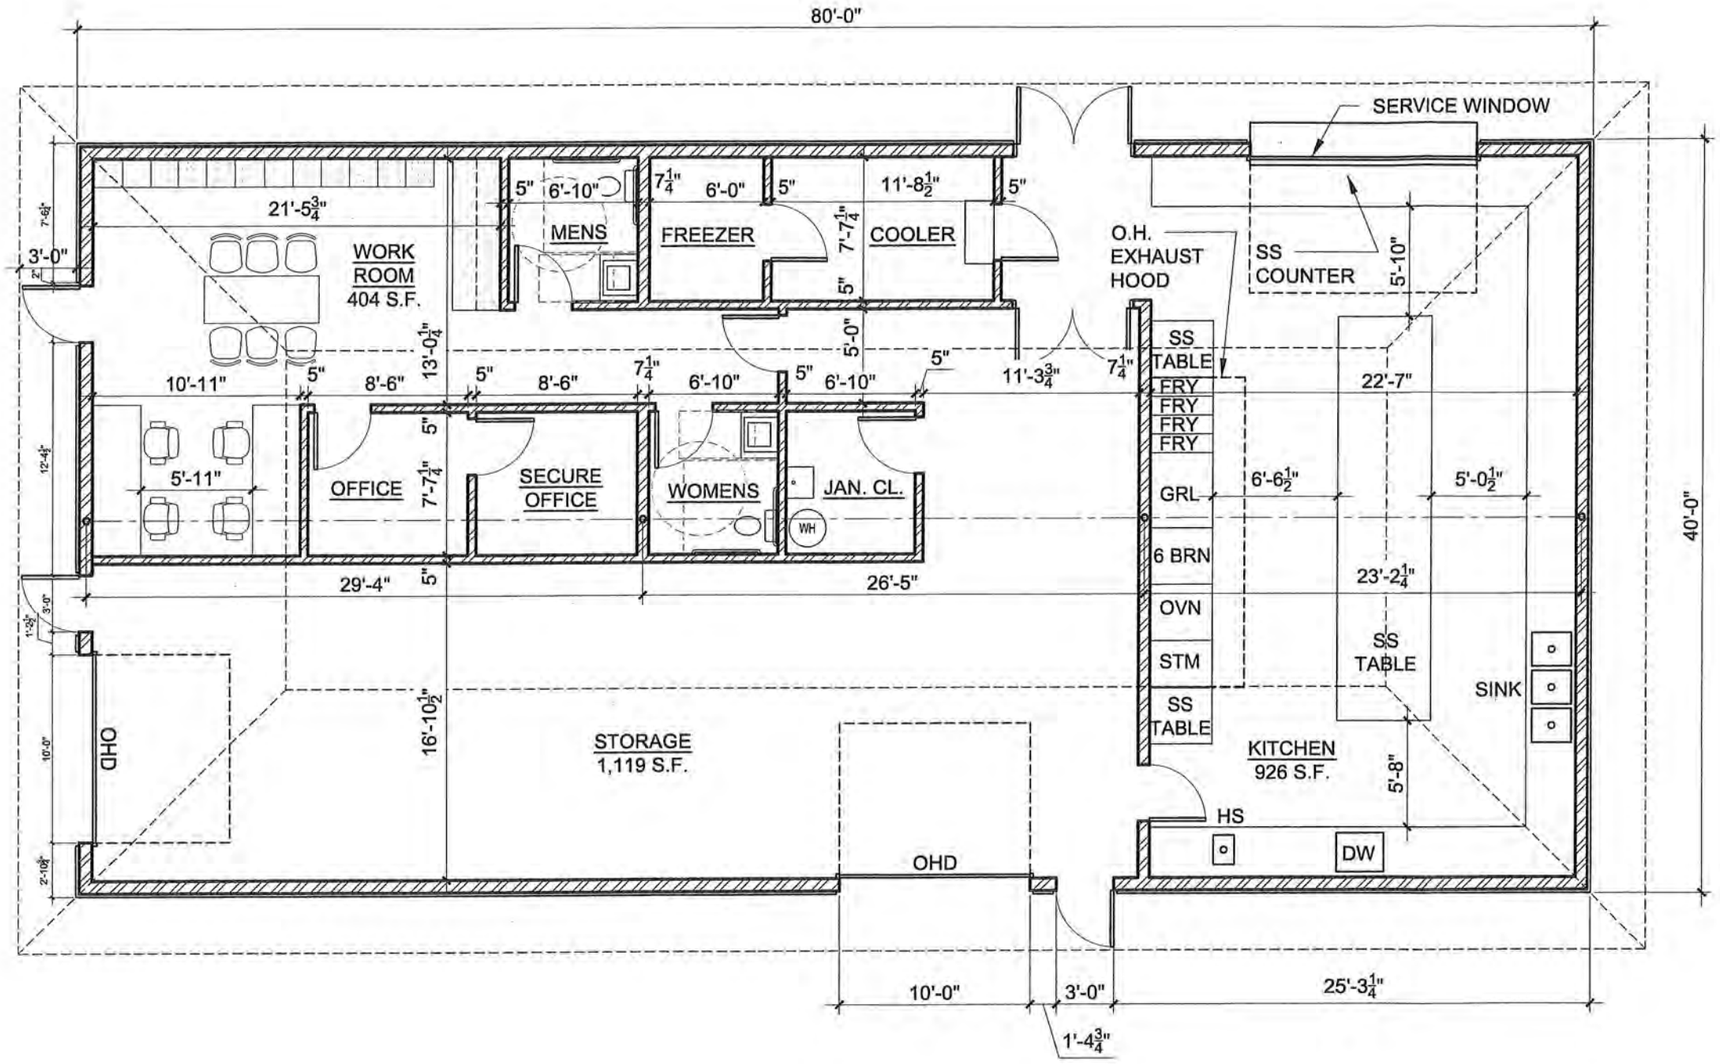

Proposed Bunker Floor Plan

SCALE: 1/8" = 1'-0"

HB CORNERSTONE
99 Garnsey Road, Pittsford, NY 14534
585.419.8800 P + 585.419.8814 F
www.hbcornerstone.com

May 16, 2017-9:46AM

Project Name:
CMAC BUNKER
3355 MARVIN SANDS DRIVE
CANANDAIGUA, NY 14424

Dwg No.
SK100

PRINT DATE: May 16, 2017 09:41 AM USER: KSOURWIN
FILE NAME: S:\CMAC\Drawings\Bunker\CAD\Presentation\HBC_CMAC_Bunker Base Plan - Standard\HBC_CMAC_Bunker Base Plan.dwg

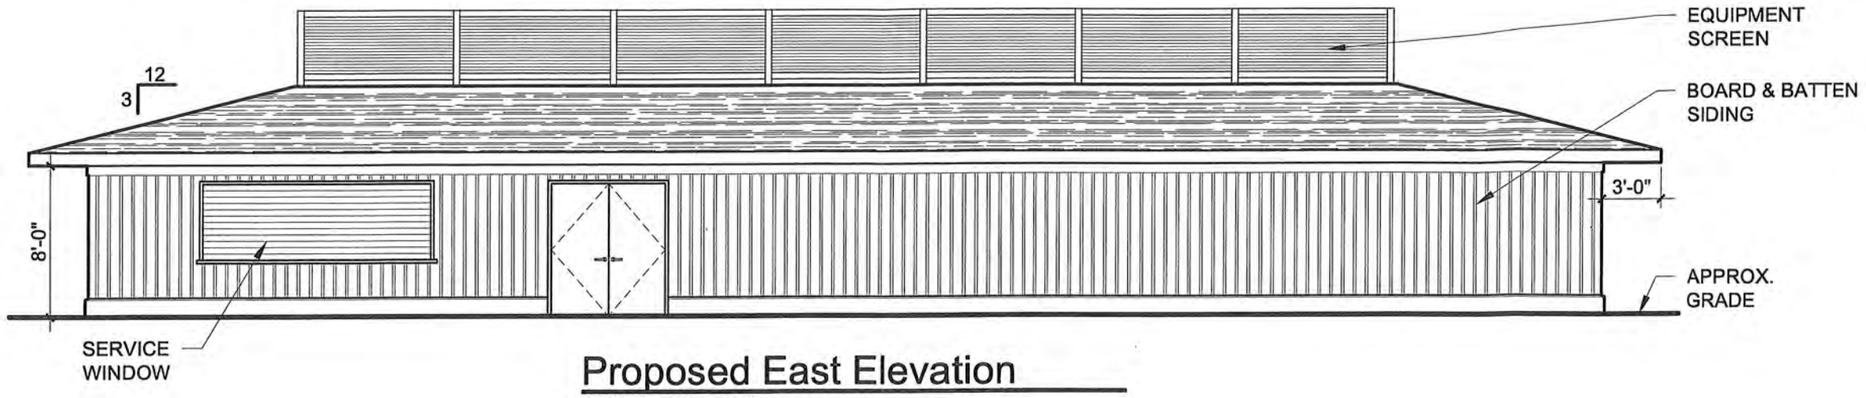

Proposed East Elevation

SCALE: 1/8" = 1'-0"

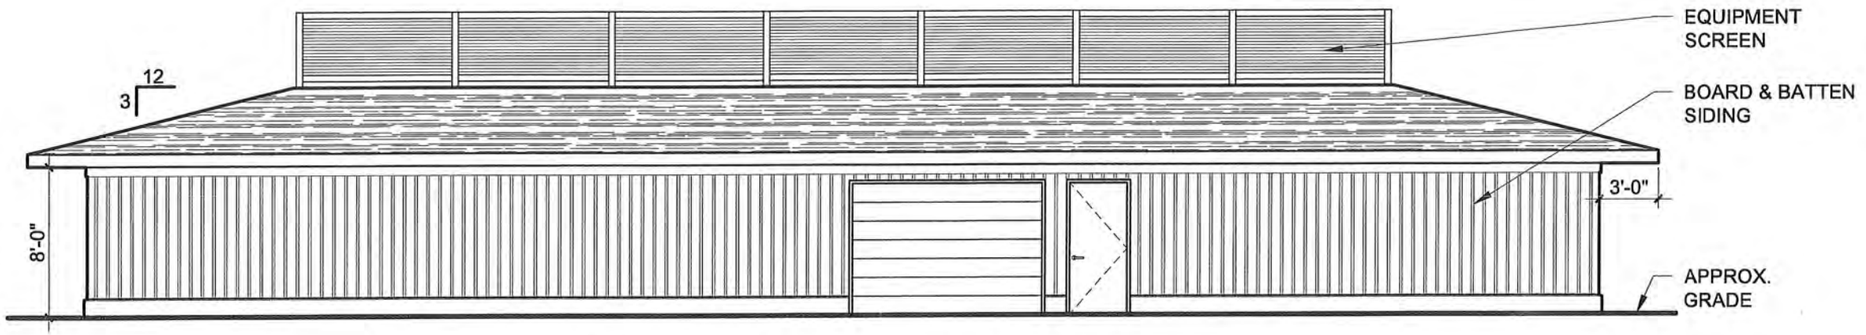

Proposed West Elevation

SCALE: 1/8" = 1'-0"

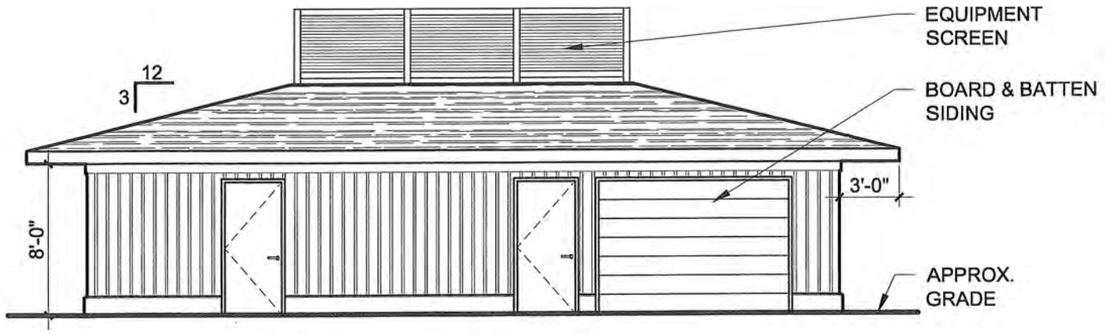

Proposed North Elevation

SCALE: 1/8" = 1'-0"

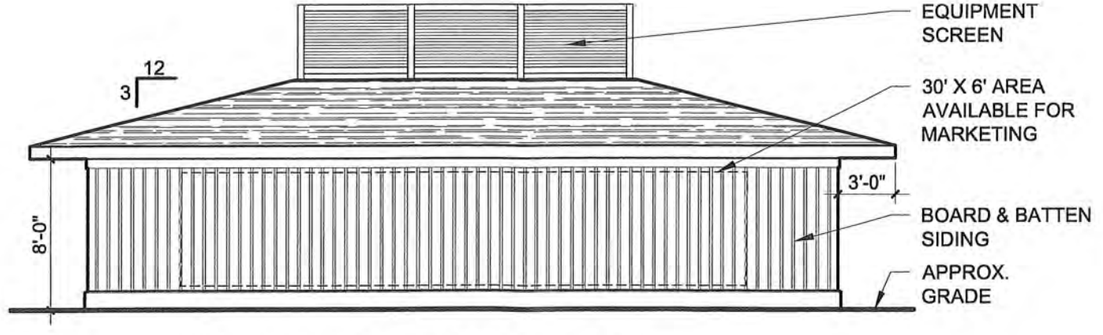

Proposed South Elevation

SCALE: 1/8" = 1'-0"

HB CORNERSTONE
99 Garnsey Road, Pittsford, NY 14534
585.419.8800 P + 585.419.8814 F
www.hbcornerstone.com

May 16, 2017-9:46AM

Project Name:
CMAC BUNKER
3355 MARVIN SANDS DRIVE
CANANDAIGUA, NY 14424

Dwg No.
SK101

PRINT DATE: May 16, 2017 09:41 AM USER: KSOURWIN
FILE NAME: S:\CMAC\Drawings\Bunker\CAD\Presentation\HBC_CMAC_Bunker Base Plan - Standard\HBC_CMAC_Bunker Base Plan.dwg