P:\2759\Drawings\Prelim\2759 Landscape Base.dwg

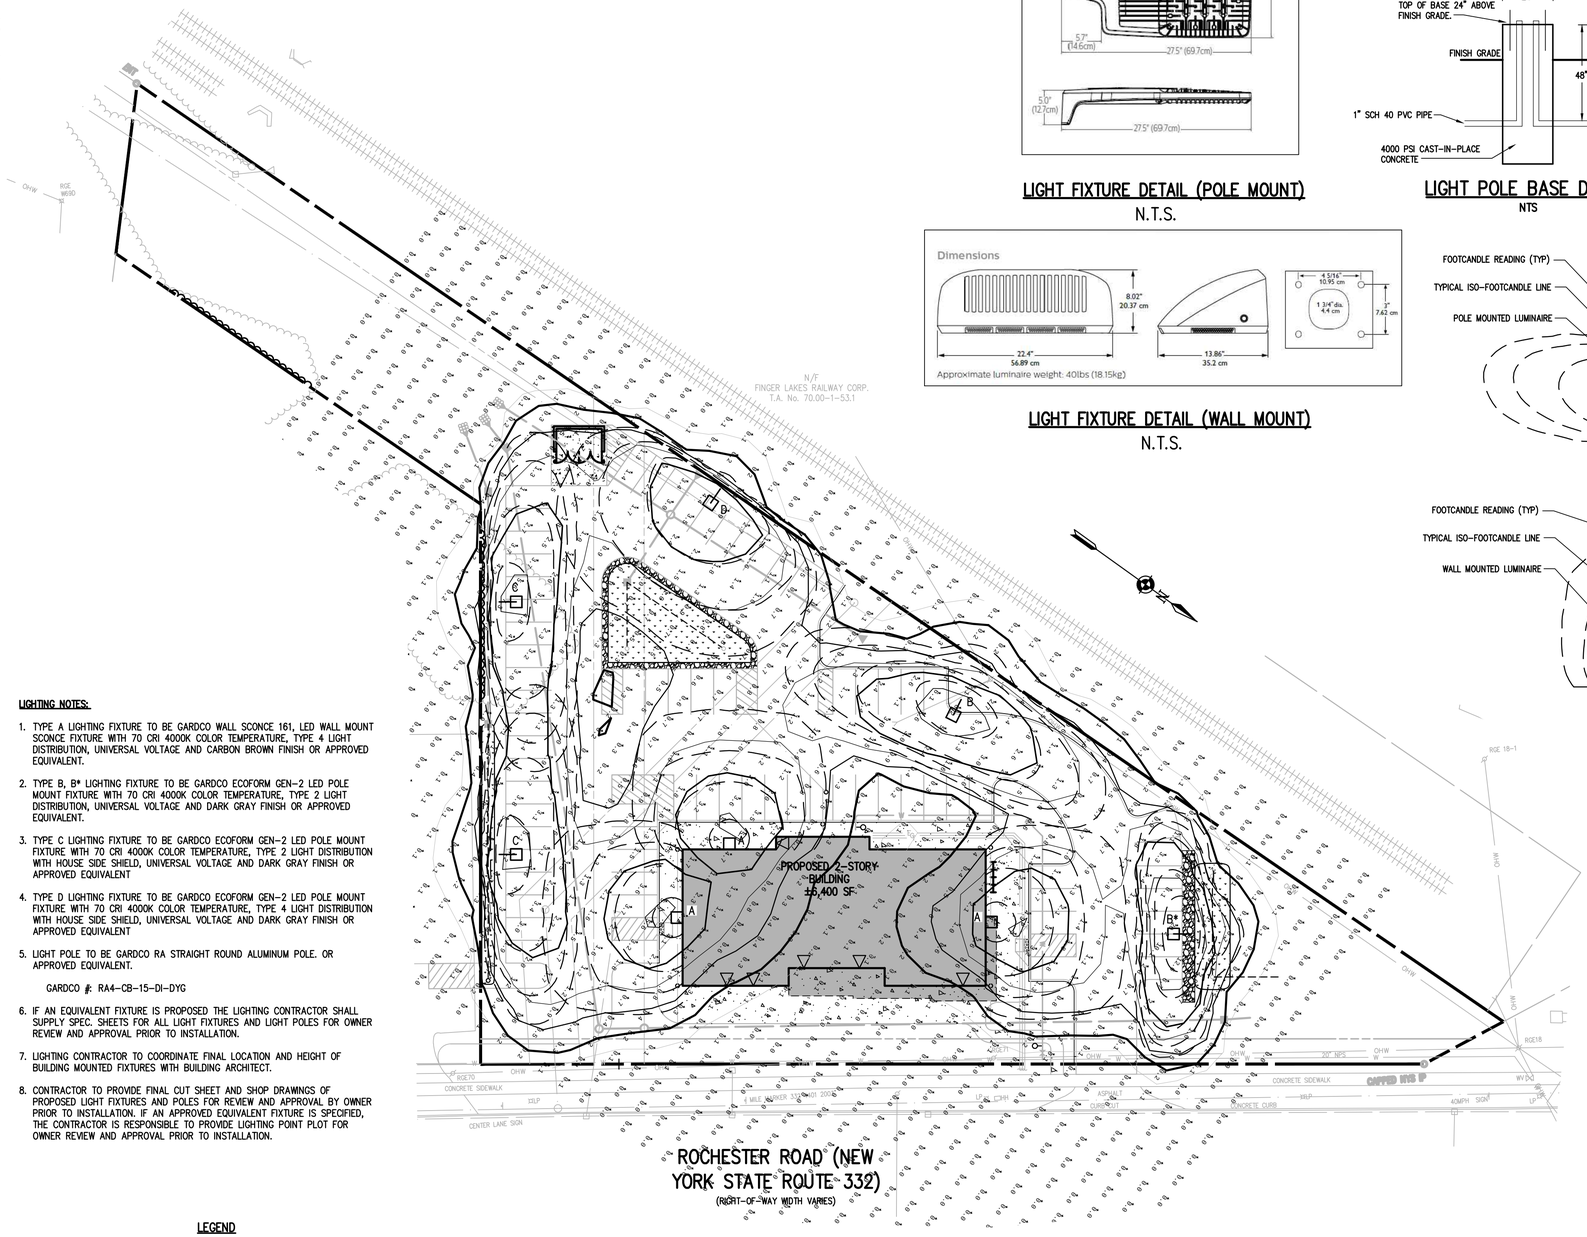

LIGHTING NOTES:

1. TYPE A LIGHTING FIXTURE TO BE GARDCO WALL SCONCE 161, LED WALL MOUNT SCONCE FIXTURE WITH 70 CRI 4000K COLOR TEMPERATURE, TYPE 4 LIGHT DISTRIBUTION, UNIVERSAL VOLTAGE AND CARBON BROWN FINISH OR APPROVED EQUIVALENT.
2. TYPE B, B* LIGHTING FIXTURE TO BE GARDCO ECOFORM GEN-2 LED POLE MOUNT FIXTURE WITH 70 CRI 4000K COLOR TEMPERATURE, TYPE 2 LIGHT DISTRIBUTION, UNIVERSAL VOLTAGE AND DARK GRAY FINISH OR APPROVED EQUIVALENT.
3. TYPE C LIGHTING FIXTURE TO BE GARDCO ECOFORM GEN-2 LED POLE MOUNT FIXTURE WITH 70 CRI 4000K COLOR TEMPERATURE, TYPE 2 LIGHT DISTRIBUTION WITH HOUSE SIDE SHIELD, UNIVERSAL VOLTAGE AND DARK GRAY FINISH OR APPROVED EQUIVALENT
4. TYPE D LIGHTING FIXTURE TO BE GARDCO ECOFORM GEN-2 LED POLE MOUNT FIXTURE WITH 70 CRI 4000K COLOR TEMPERATURE, TYPE 4 LIGHT DISTRIBUTION WITH HOUSE SIDE SHIELD, UNIVERSAL VOLTAGE AND DARK GRAY FINISH OR APPROVED EQUIVALENT
5. LIGHT POLE TO BE GARDCO RA STRAIGHT ROUND ALUMINUM POLE. OR APPROVED EQUIVALENT.

   GARDCO #: RA4-CB-15-DI-DYG
6. IF AN EQUIVALENT FIXTURE IS PROPOSED THE LIGHTING CONTRACTOR SHALL SUPPLY SPEC. SHEETS FOR ALL LIGHT FIXTURES AND LIGHT POLES FOR OWNER REVIEW AND APPROVAL PRIOR TO INSTALLATION.
7. LIGHTING CONTRACTOR TO COORDINATE FINAL LOCATION AND HEIGHT OF BUILDING MOUNTED FIXTURES WITH BUILDING ARCHITECT.
8. CONTRACTOR TO PROVIDE FINAL CUT SHEET AND SHOP DRAWINGS OF PROPOSED LIGHT FIXTURES AND POLES FOR REVIEW AND APPROVAL BY OWNER PRIOR TO INSTALLATION. IF AN APPROVED EQUIVALENT FIXTURE IS SPECIFIED, THE CONTRACTOR IS RESPONSIBLE TO PROVIDE LIGHTING POINT PLOT FOR OWNER REVIEW AND APPROVAL PRIOR TO INSTALLATION.

LEGEND

- BOUNDARY LINE
- CENTERLINE
- SETBACK LINE
- EXISTING EASEMENT LINE
- PROPOSED EASEMENT LINE
- EX. WATERMAIN, HYDRANT AND VALVE
- PROPOSED WATER SERVICE AND CURB STOP
- EXISTING STORM SEWER, AND MANHOLE
- PROPOSED STORM SEWER, MANHOLE AND INLET
- PROPOSED STORM LATERAL

COPYRIGHT © 2021
BME Associates

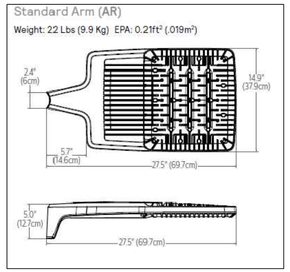

LIGHT FIXTURE DETAIL (POLE MOUNT)
N.T.S.

LIGHT FIXTURE DETAIL (WALL MOUNT)
N.T.S.

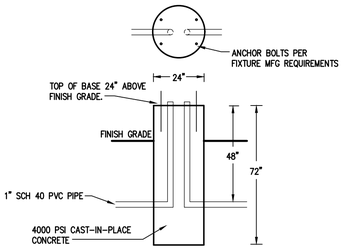

LIGHT POLE BASE DETAIL
NTS

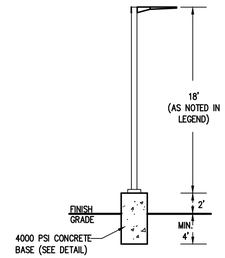

20' MOUNTING HEIGHT LIGHT POLE DETAIL
NTS

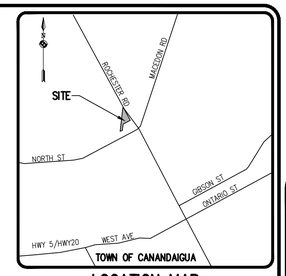

LOCATION MAP
NOT TO SCALE

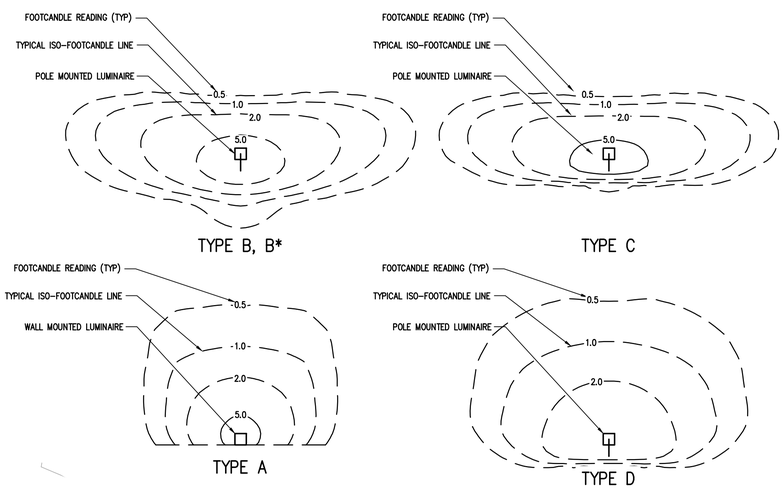

LIGHT FIXTURE PHOTOMETRICS
N.T.S.

LUMINAIRE SCHEDULE

Label	Symbol	Qty	Height	Arrangement	Total Lamp Lumens	LLF	Luminaire Description	Lum. Watts	BUG Rating
A	■	3	18'	SINGLE	10,245	1.000	161-46L-600-NW-G2-4	112	B2-U0-G2
B	■	1	20'	SINGLE	13,685	1.000	ECF-S-32L-1A-NW-G2-2	130	B3-U0-G2
B*	■	1	12'	SINGLE	13,685	1.000	ECF-S-32L-1A-NW-G2-2	130	B3-U0-G2
C	■	2	20'	SINGLE	13,685	1.000	ECF-S-32L-1A-NW-G2-2-HIS	130	B3-U0-G2
D	■	1	20'	SINGLE	14,006	1.000	ECF-S-32L-1A-NW-G2-4-HIS	136	B4-U0-G2

NOT APPROVED

This plan has not received final approval of all reviewing agencies. This plan is subject to revisions until all approvals are obtained and should not be used for construction purposes.

GRAPHIC SCALE

30 0 15 30 60
(IN FEET)
1 inch = 30 ft.

APPROVALS

BY: _____ DATE: _____
TOWN ENGINEER

BY: _____ DATE: _____
TOWN OF CANANDAIGUA PLANNING BOARD CHAIRPERSON

Drawing Alteration
The following is an excerpt from the New York State Education Law Article 145 Section 7209 and applies to this drawing:
"It is a violation of this law for any person, unless he is acting under the direction of a licensed professional engineer or land surveyor to alter any item in any way. If an item bearing the seal of an engineer or land surveyor is altered, the altering engineer or land surveyor shall affix to the item his seal and the notation "altered by" followed by his signature and the date of such alteration, and a specific description of the alteration."

	DATE	BY
4	REMOVED 3 PARKING SPACES AND ADDED BIKE RACKS	9/3/21 JGC
3	REVISED PER AGENCY COMMENT AND RELOCATED BUILDING	8/18/21 RCJ
2	REVISED PER BUILDING FOOTPRINT	7/12/21 RCJ
1	REVISED PER PRC COMMENTS	6/17/21 AND
	REVISIONS	

BME ASSOCIATES
ENGINEERS • SURVEYORS • LANDSCAPE ARCHITECTS
10 LIFT BRIDGE LANE EAST
FAIRPORT, NEW YORK 14450
WWW.BMEPC.COM
PHONE 585-377-7360
FAX 585-377-7309

REGISTERED LANDSCAPE ARCHITECT — JOSEPH G. CRETEKOS — 002533 — NEW YORK STATE

PROJECT: 2536 ROCHESTER RD
PRELIMINARY/FINAL
LOCATION: TOWN OF CANANDAIGUA, ONTARIO COUNTY, NEW YORK STATE
CLIENT: APOSEE DEVELOPMENT LTD.
PO BOX 810
CANANDAIGUA, NEW YORK 14424
DRAWING TITLE: FINAL LIGHTING PLAN

PROJECT MANAGER	PG VARS
PROJECT ENGINEER	JG CRETEKOS
DRAWN BY	R JONES
SCALE	1"=30'
DATE ISSUED	JUNE 9, 2021
PROJECT NO.	2759
DRAWING NO.	11

PHELPS & GORHAM PURCHASE, TOWNSHIP 10, RANGE 3, TAX MAP NUMBER 70.11-01-7.11