



HEP SALES / NORTH MAIN LUMBER Quotation Package

**QUOTATION FOR:**

Sutters Marina  
Customer Address Not Provided  
City, State, & Zip Not Provided  
80x196x16

**CONTACT:**


James Sparatta #1157  
CORPORATE HEADQUARTERS  
WATERLOO, NY 13165  
315-789-7555


**CONSTRUCTION:  
DIMENSIONS:**


Post Frame  
80' X 196' X 16'

**SPECIFICATIONS FOR 80' X 196' X 16' POST FRAME PACKAGE:**

- **MATERIAL PACKAGE**
  - Pre-Engineered Wood Trusses (3/12 Pitch, 4' O/C)
  - 7 x 5.375 RIGIDPLY 4 Ply Eave Posts (8' O/C)
  - 7 x 5.375 RIGIDPLY 4 Ply Gable Posts (8' O/C)
  - 2 x 8 Treated Skirt Boards (1 Row)
  - 2 x 4 Wall Girts (24" O/C) and Roof Purlins (24" O/C)
  - 1.75 x 11.83 Double Top Girt Truss Carrier
  - Tan Classic Rib Steel Siding w/ 40 -Year Paint Warranty
  - Brown Classic Rib Steel Roof w/ 40 -Year Paint Warranty
  - Two Bags of Concrete Mix per Post Hole
- **DOORS & WINDOWS**
  - Three 16X14 Chi 2241 R7.94 Ins. Std. Trk. w/o Openers
  - Two 3' 6 Panel Entry Doors
- **12" OVERHANG ON ALL SIDES W/ VENTED ALUM. SOFFIT**
- **FASTENERS**
  - 1 1/2 In. Metal To Wood Screws 100 Pc for Steel Wall, Roof Panels
  - Ledgerlock 5" 50Pc for Truss Carrier
  - 3-1/4" Galv Paslode for Skirt Board
  - Galvanized Steel Framing Nails
- **DETAILED BUILDING PLANS**

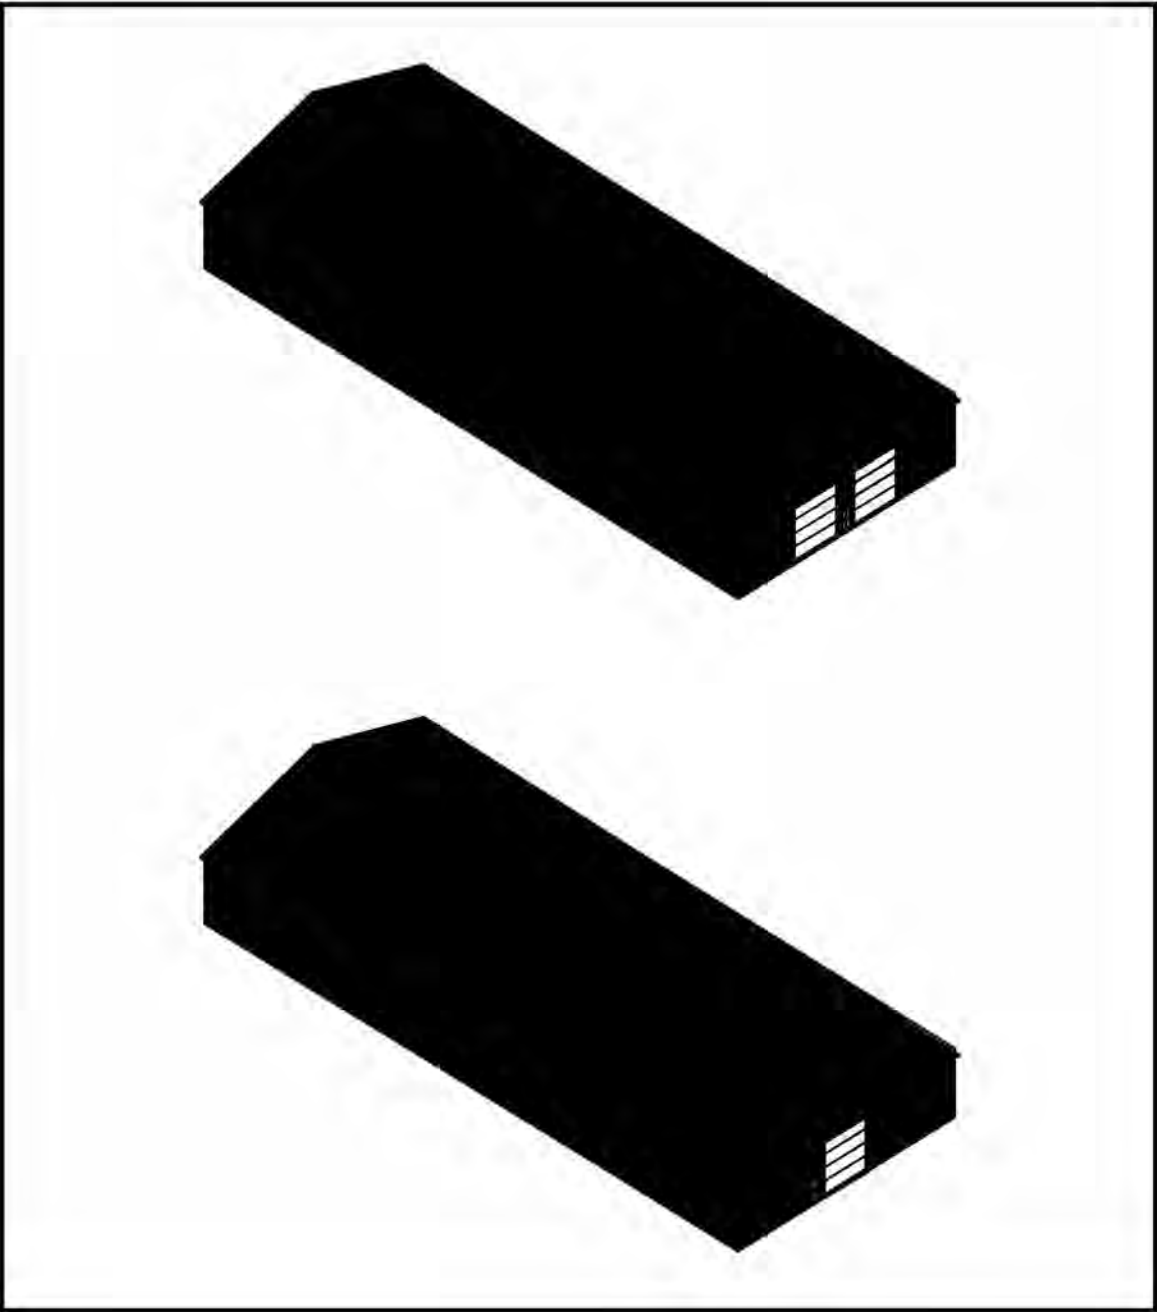

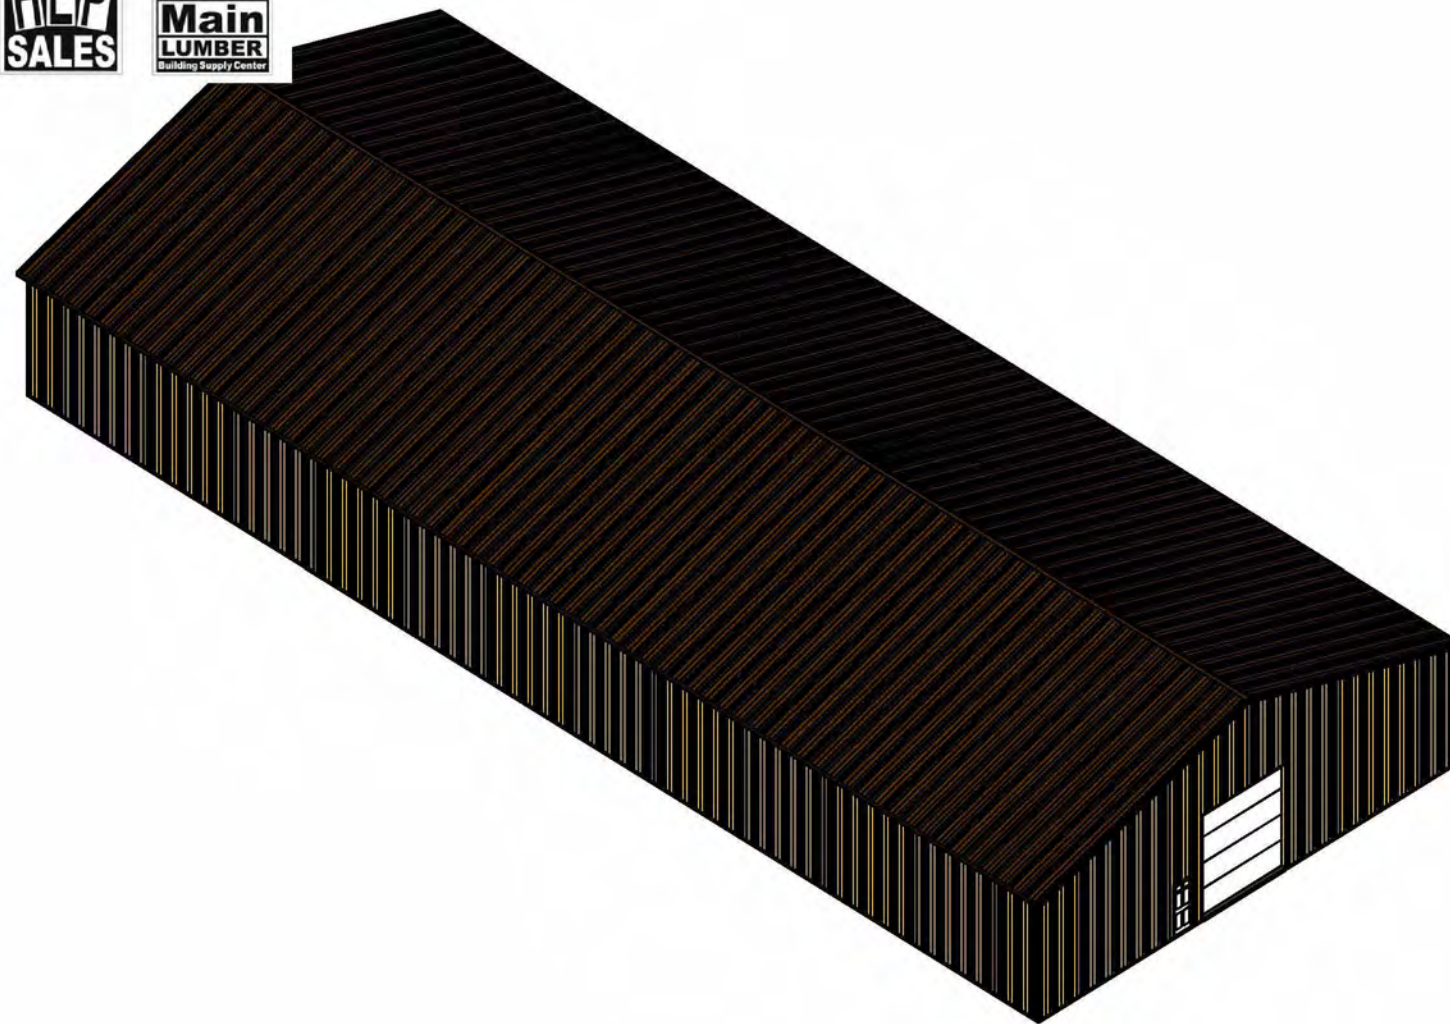

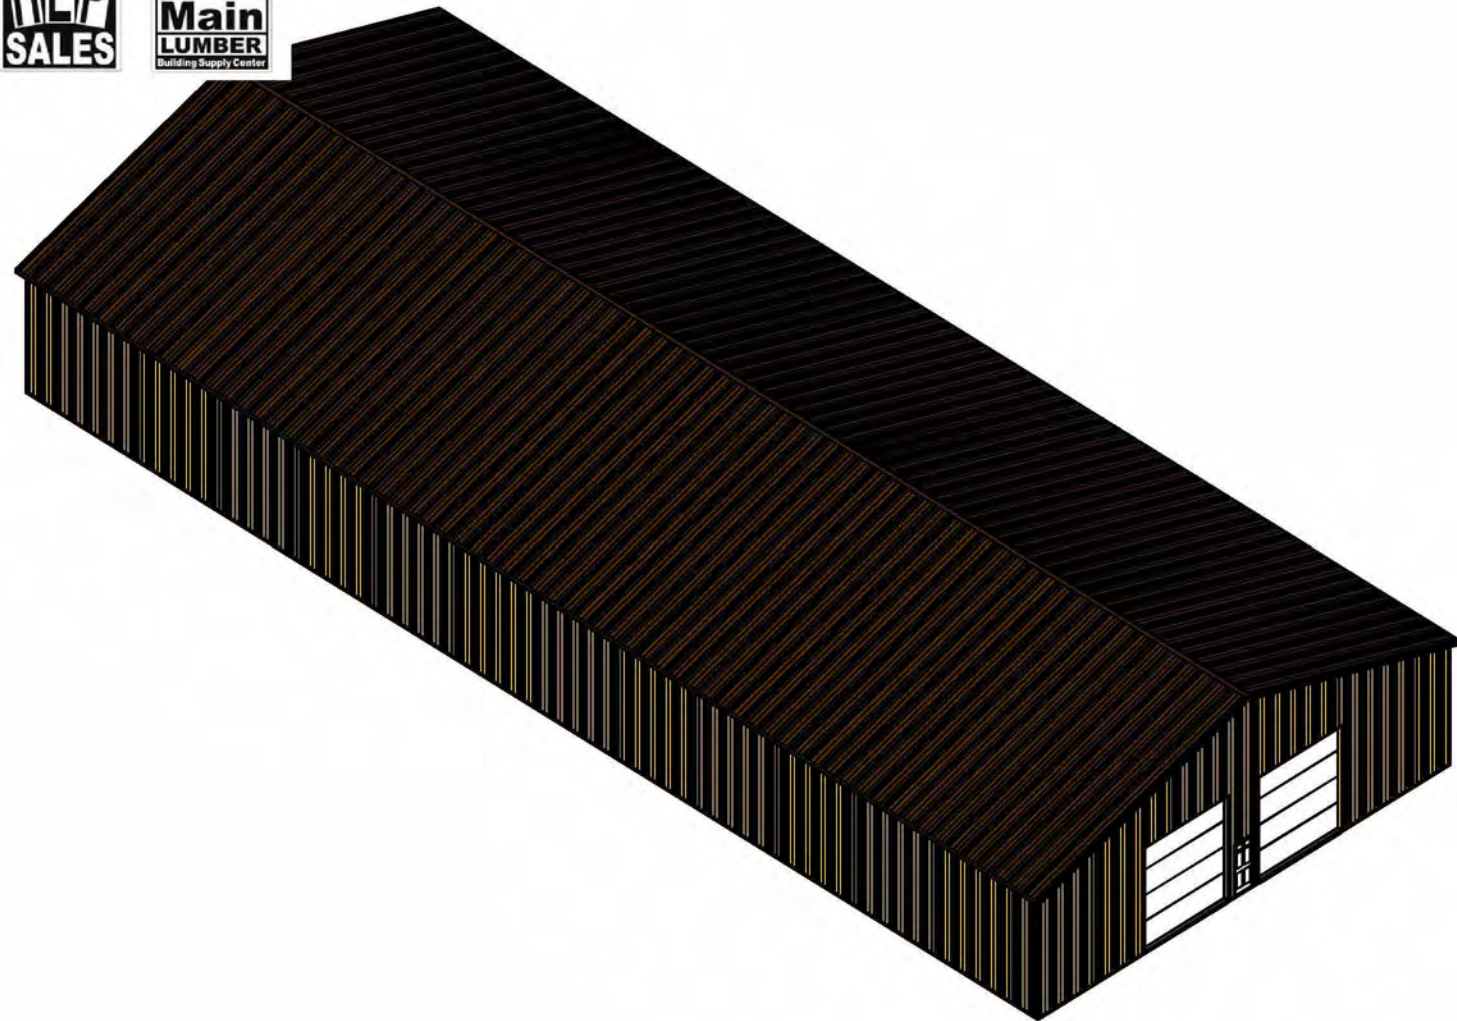




WEST SIDE-EAVE SIDE 2 ELEVATION






EAST SIDE-EAVE SIDE 1 ELEVATION

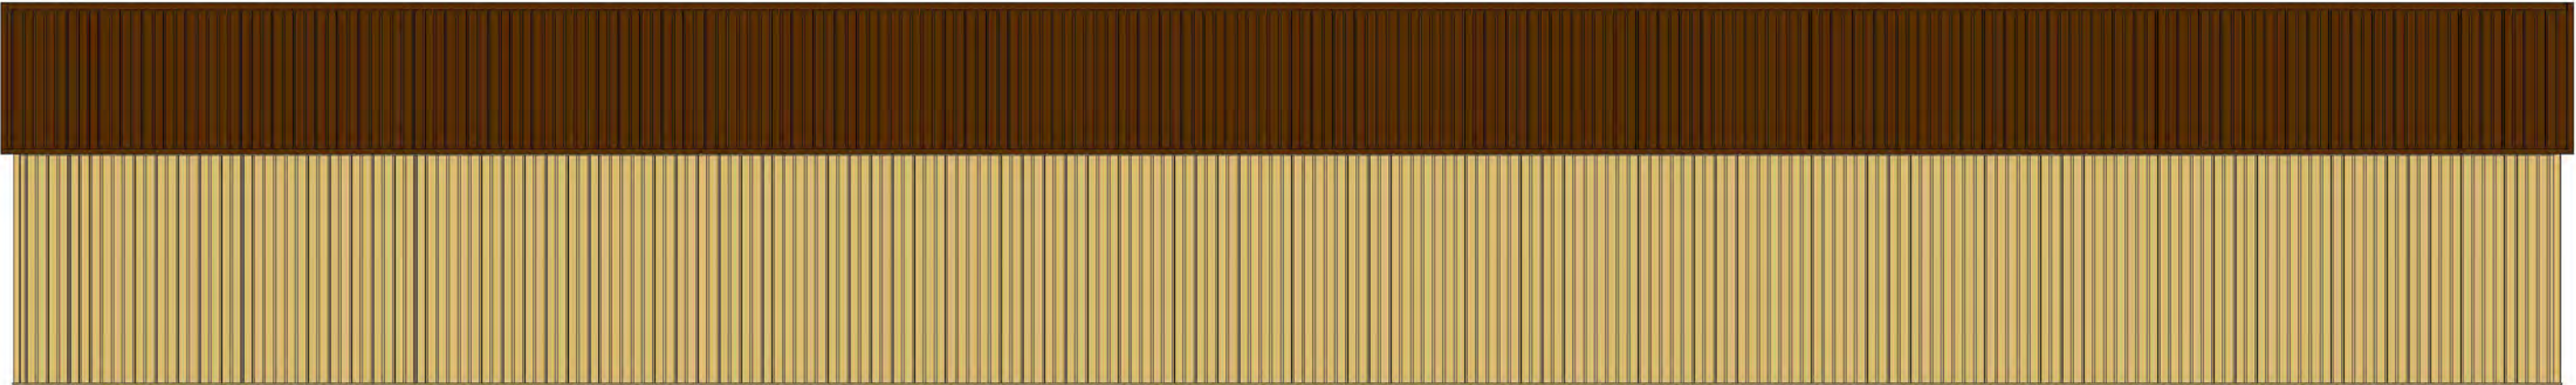




NORTH SIDE-GABLE SIDE 2 ELEVATION

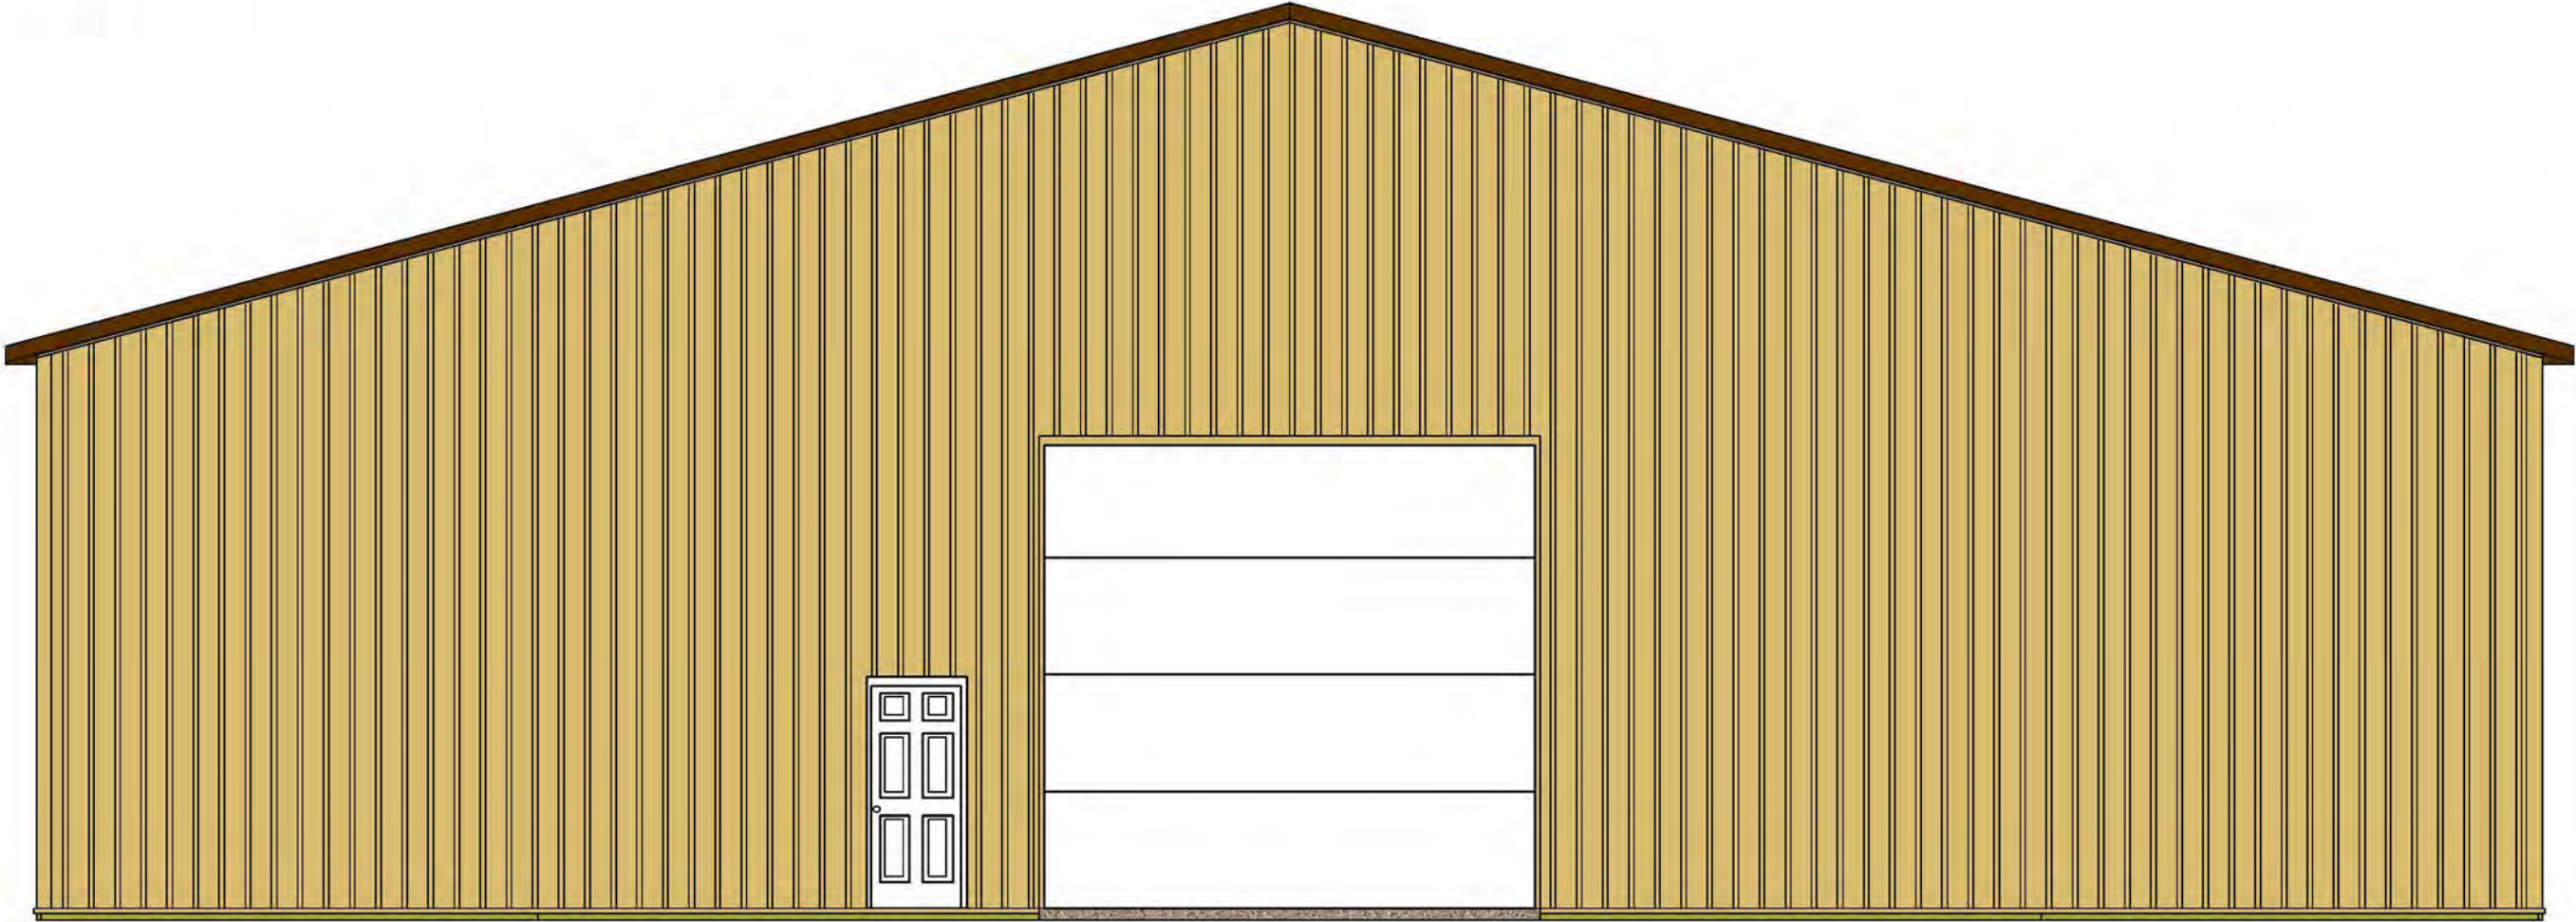




**SOUTH SIDE-GABLE SIDE 1 ELEVATION**

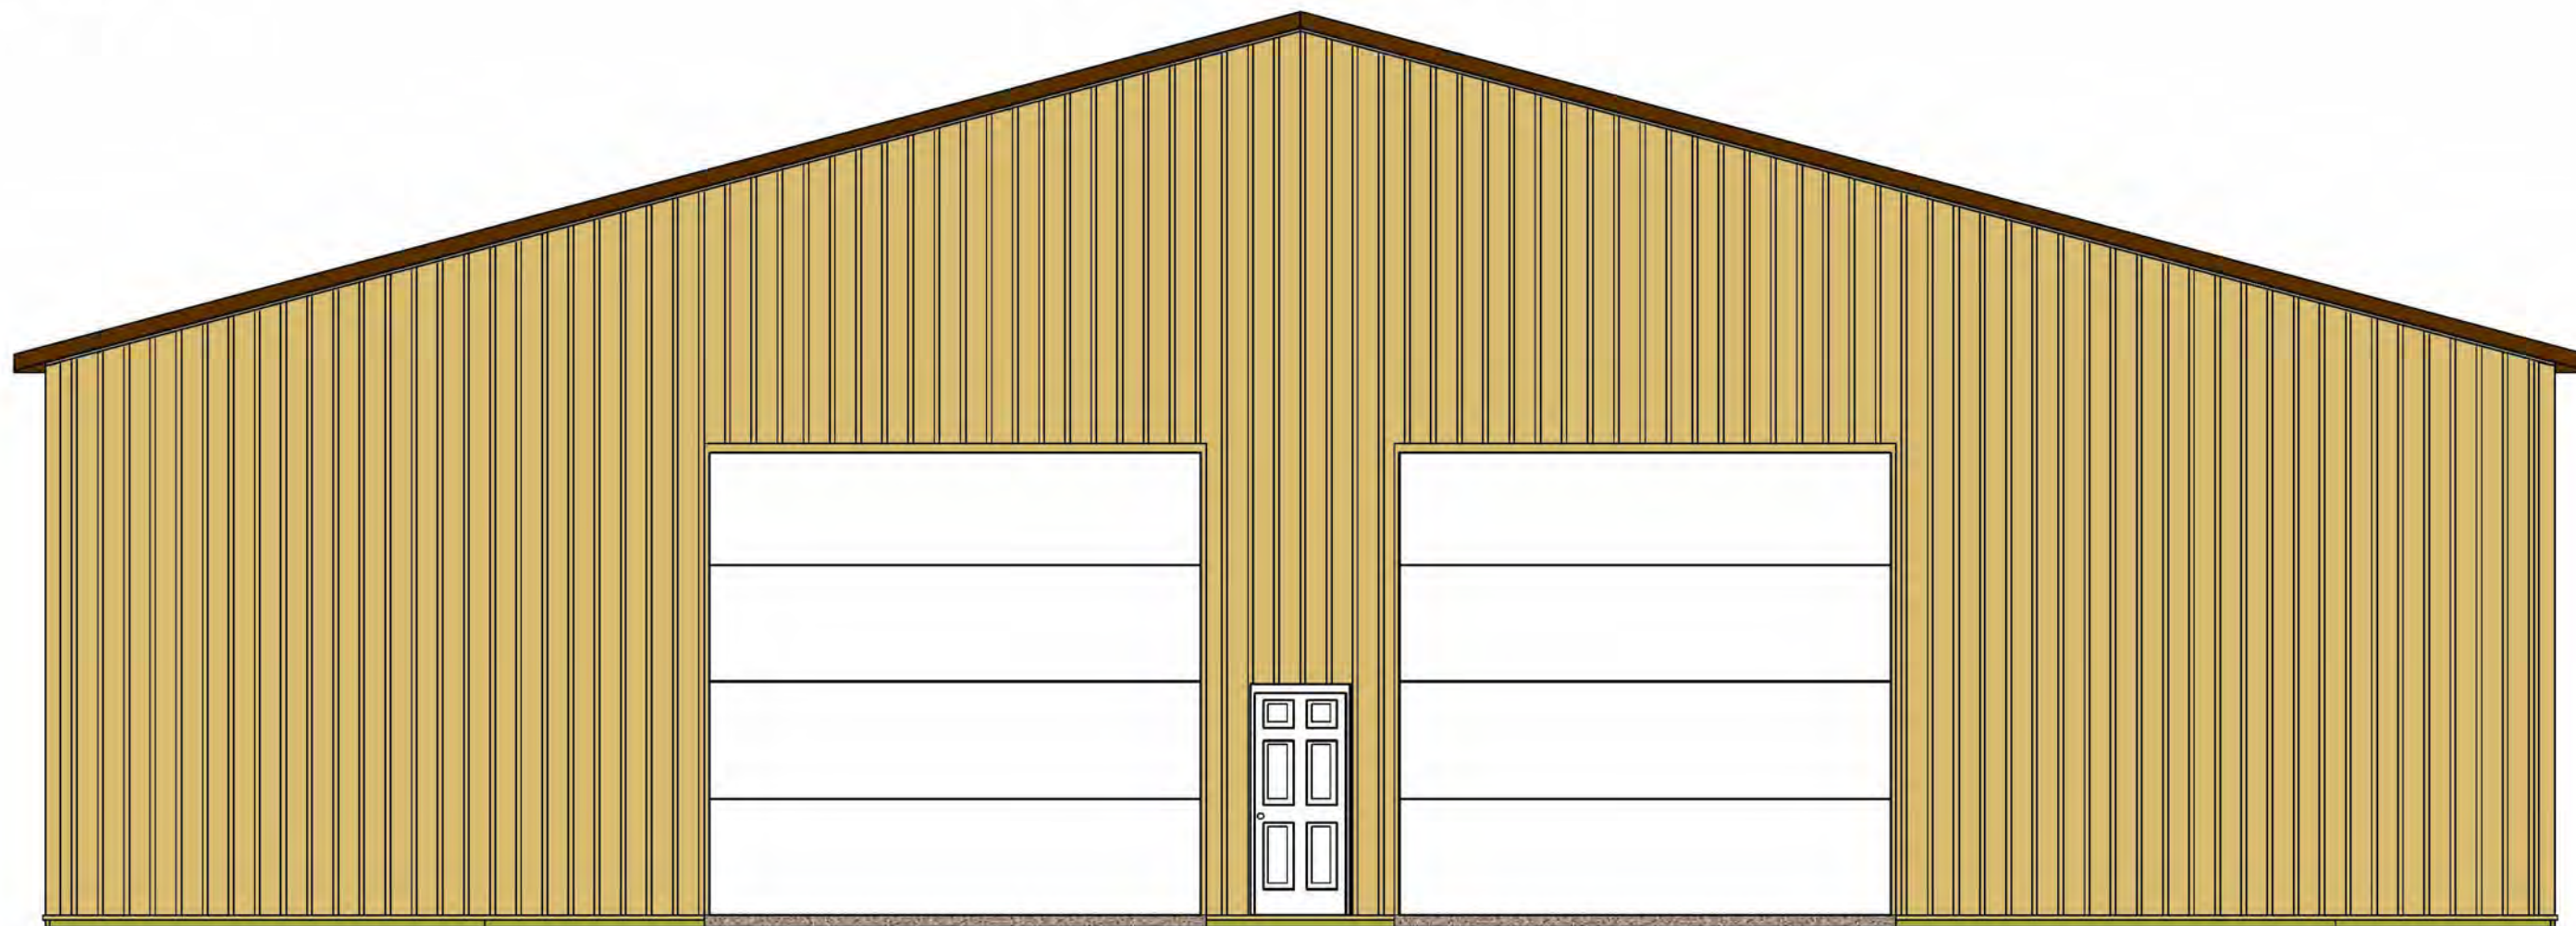

Overhang Detail

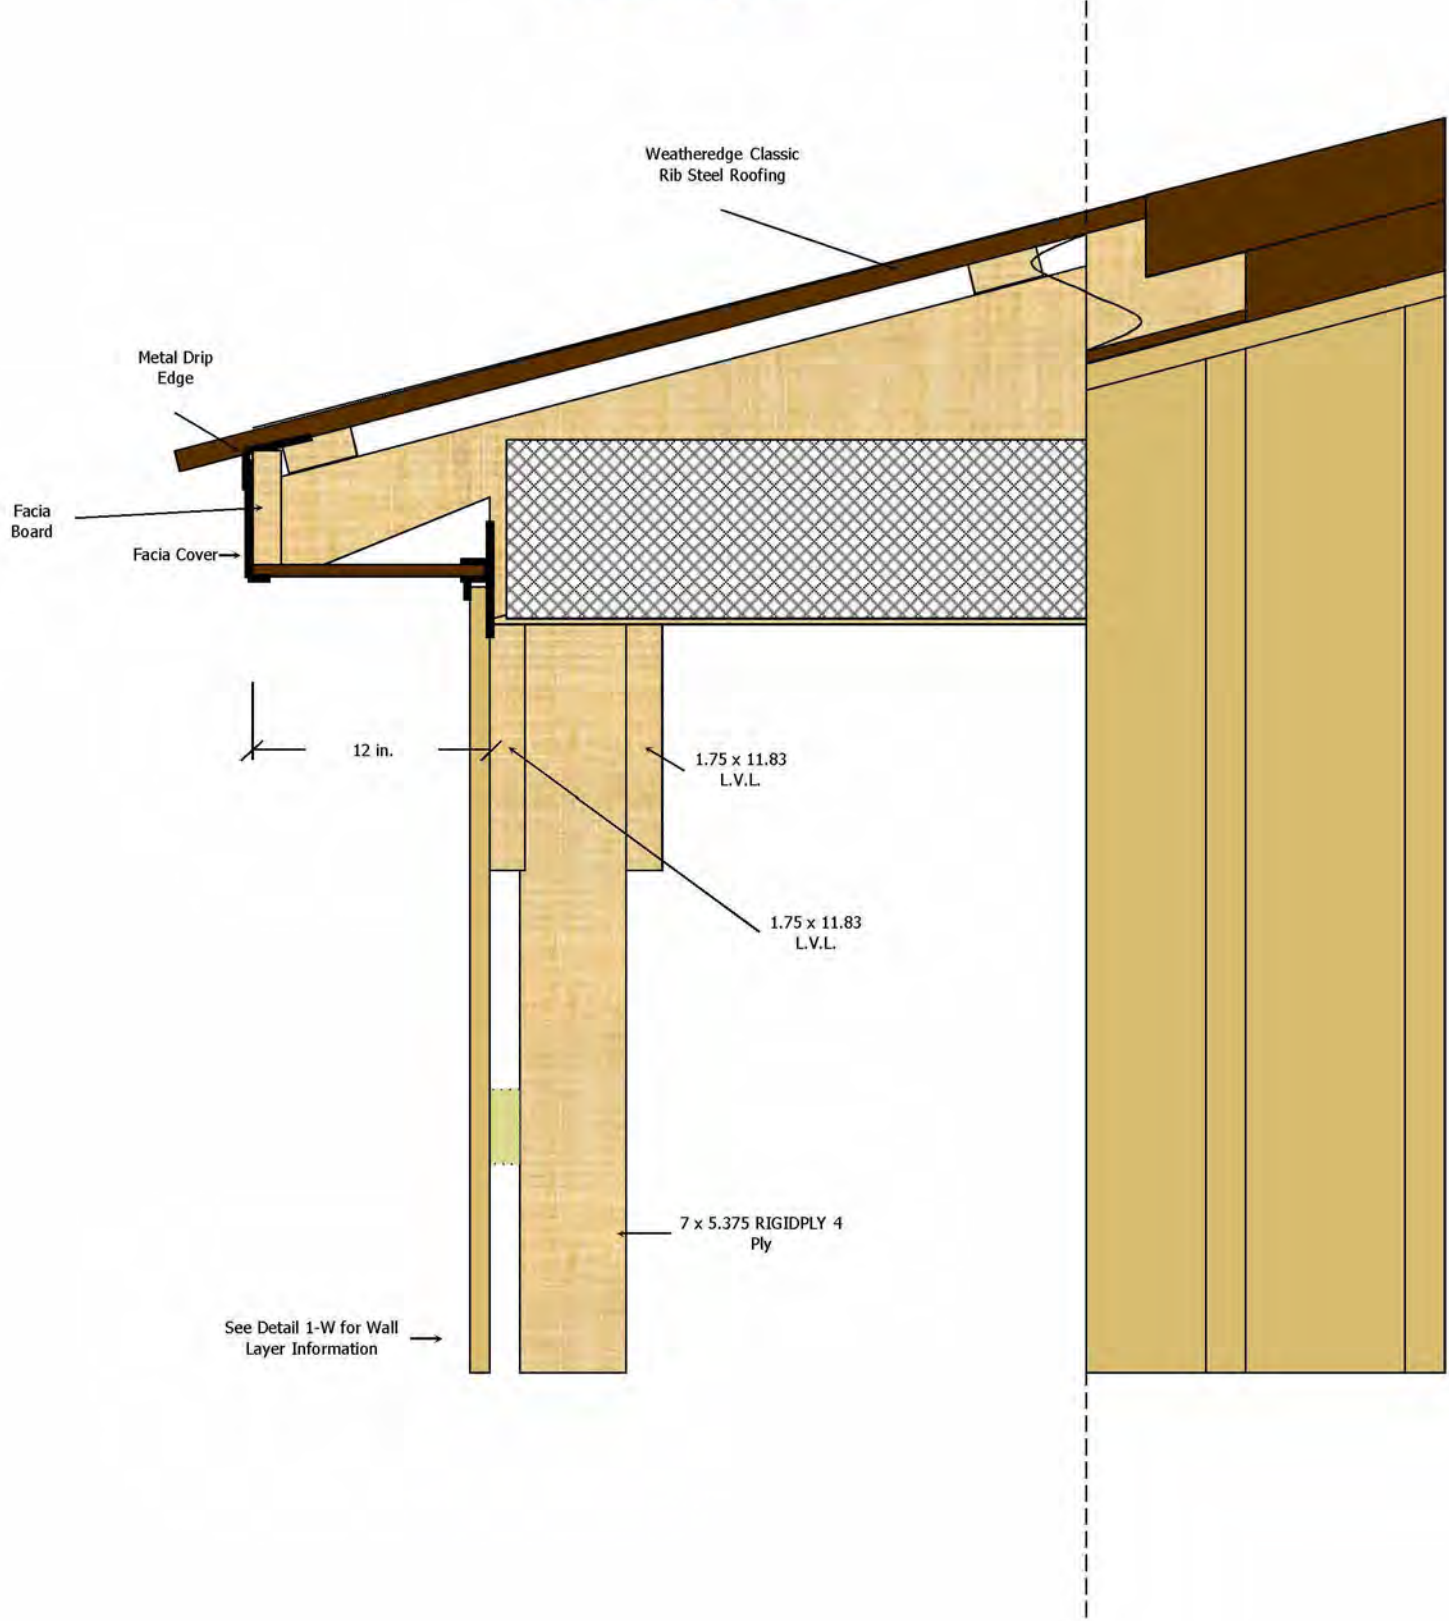



# GABLE2 CROSS SECTION

ROOF LAYER 1: BROWN CLASSIC RIB STEEL PANEL


PURLINS: 2 X 4 CONSTRUCTION GRADE FASTENED  
LAYING FLAT  
SUB FACIA: 2 X 6 CONSTRUCTION GRADE  
FACIA COVERING: BROWN STEEL POST TRIM 6 X 10 FT 2  
IN

CORNER POSTS: RIGIDPLY 4 PLY 7 X 5.375  
INTERMEDIATE POSTS: RIGIDPLY 4 PLY 7 X 5.375  
SPACING 8 FT O.C.  
EXTERIOR CARRIER: L.V.L. 1.75 X 11.83  
INTERIOR CARRIER: L.V.L. 1.75 X 11.83  
EXTERIOR WALL GIRTS: CONSTRUCTION GRADE 2 X 4  
WALL LAYER 1: TAN CLASSIC RIB STEEL PANEL

EXTERIOR SKIRT BOARD: TREATED 2 X 8

SIDING BEGINS 3 7/16 IN. BELOW THE TOP OF SKIRT  
BOARD

EARTH GRADE BEGINS 7 IN. BELOW THE TOP OF SKIRT  
BOARD

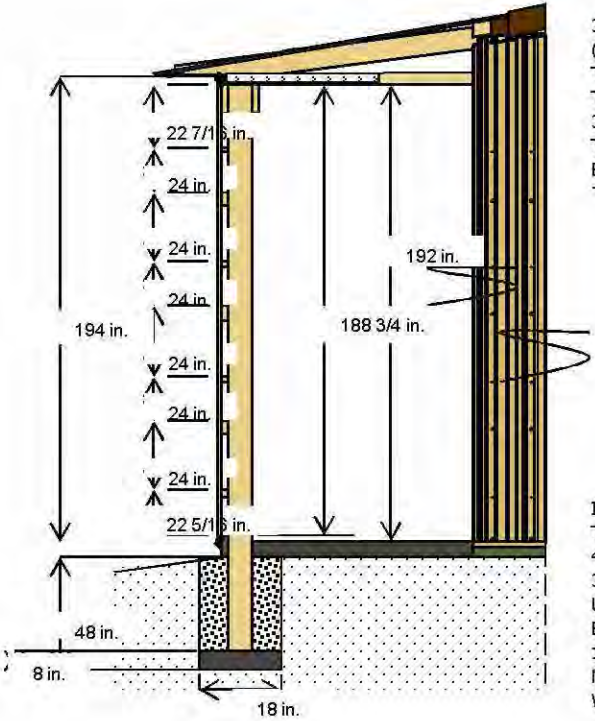


3/12 PITCH TRUSS SYSTEM WITH A STANDARD HEEL  
(HEEL HEIGHT: 0-9-12 OR 9 3/4 IN.)  
TRUSS SPACING: 48 IN. O.C.  
TRUSS LOADING INFORMATION: TCLL/TCDL/BCLL/BCDL  
30-5-0-5  
TOTAL TRUSS LOADING = 30505 P.S.F.  
BRACE PER TRUSS MANUFACTURER'S

INTERIOR FINISHED FLOOR HT. WILL BE 3 1/4 IN. BELOW  
THE TOP OF THE SKIRT BOARD  
4 IN. CONCRETE FLOOR W/STRUCTURAL STRENGTH -  
3500 P.S.I.  
UNDISTURBED SOIL OR COMPACTED SAND FILL  
BACKFILL HOLE WITH SAND/GRAVEL FILL & COMPACT  
18 IN. WIDE X 8 IN. THICK PIER FOOTING USING REDI-  
MIX CONCRETE  
WITH MINIMUM STRENGTH/2500 P.S.I.


EAST SIDE-EAVE SIDE 2 TRUSS AND PURLIN LAYOUT



WEST SIDE-EAVE SIDE 1 TRUSS AND PURLIN LAYOUT

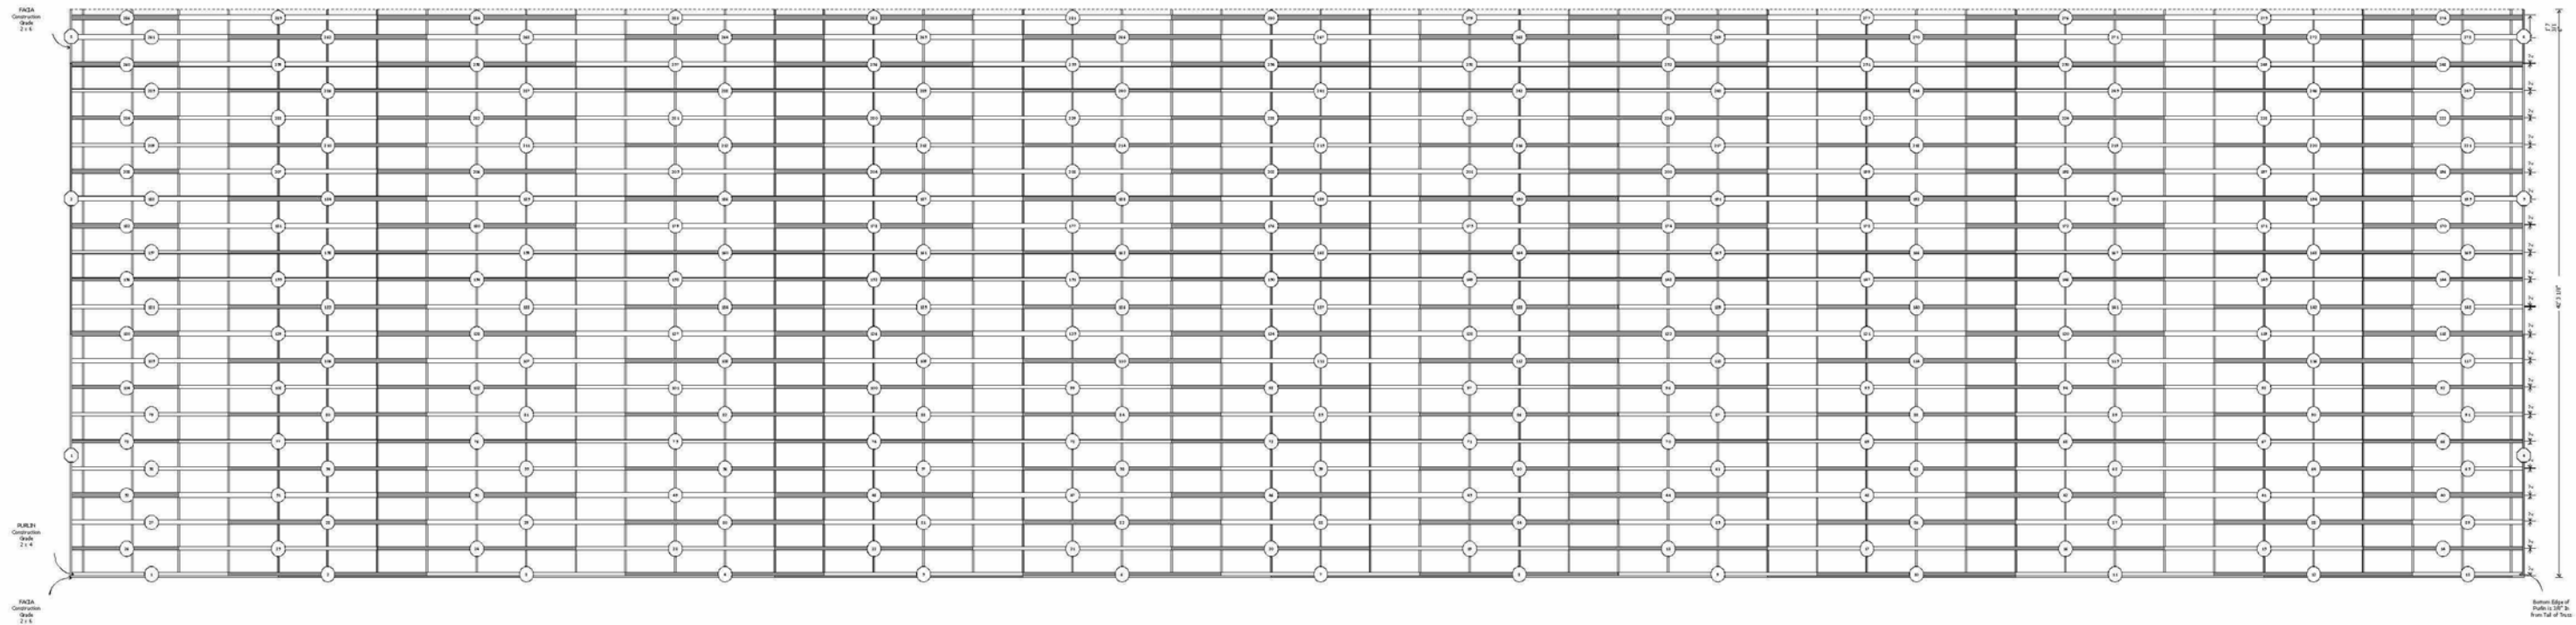


**POLE LAYOUT**  
Personal Use, 15000 sq. ft.

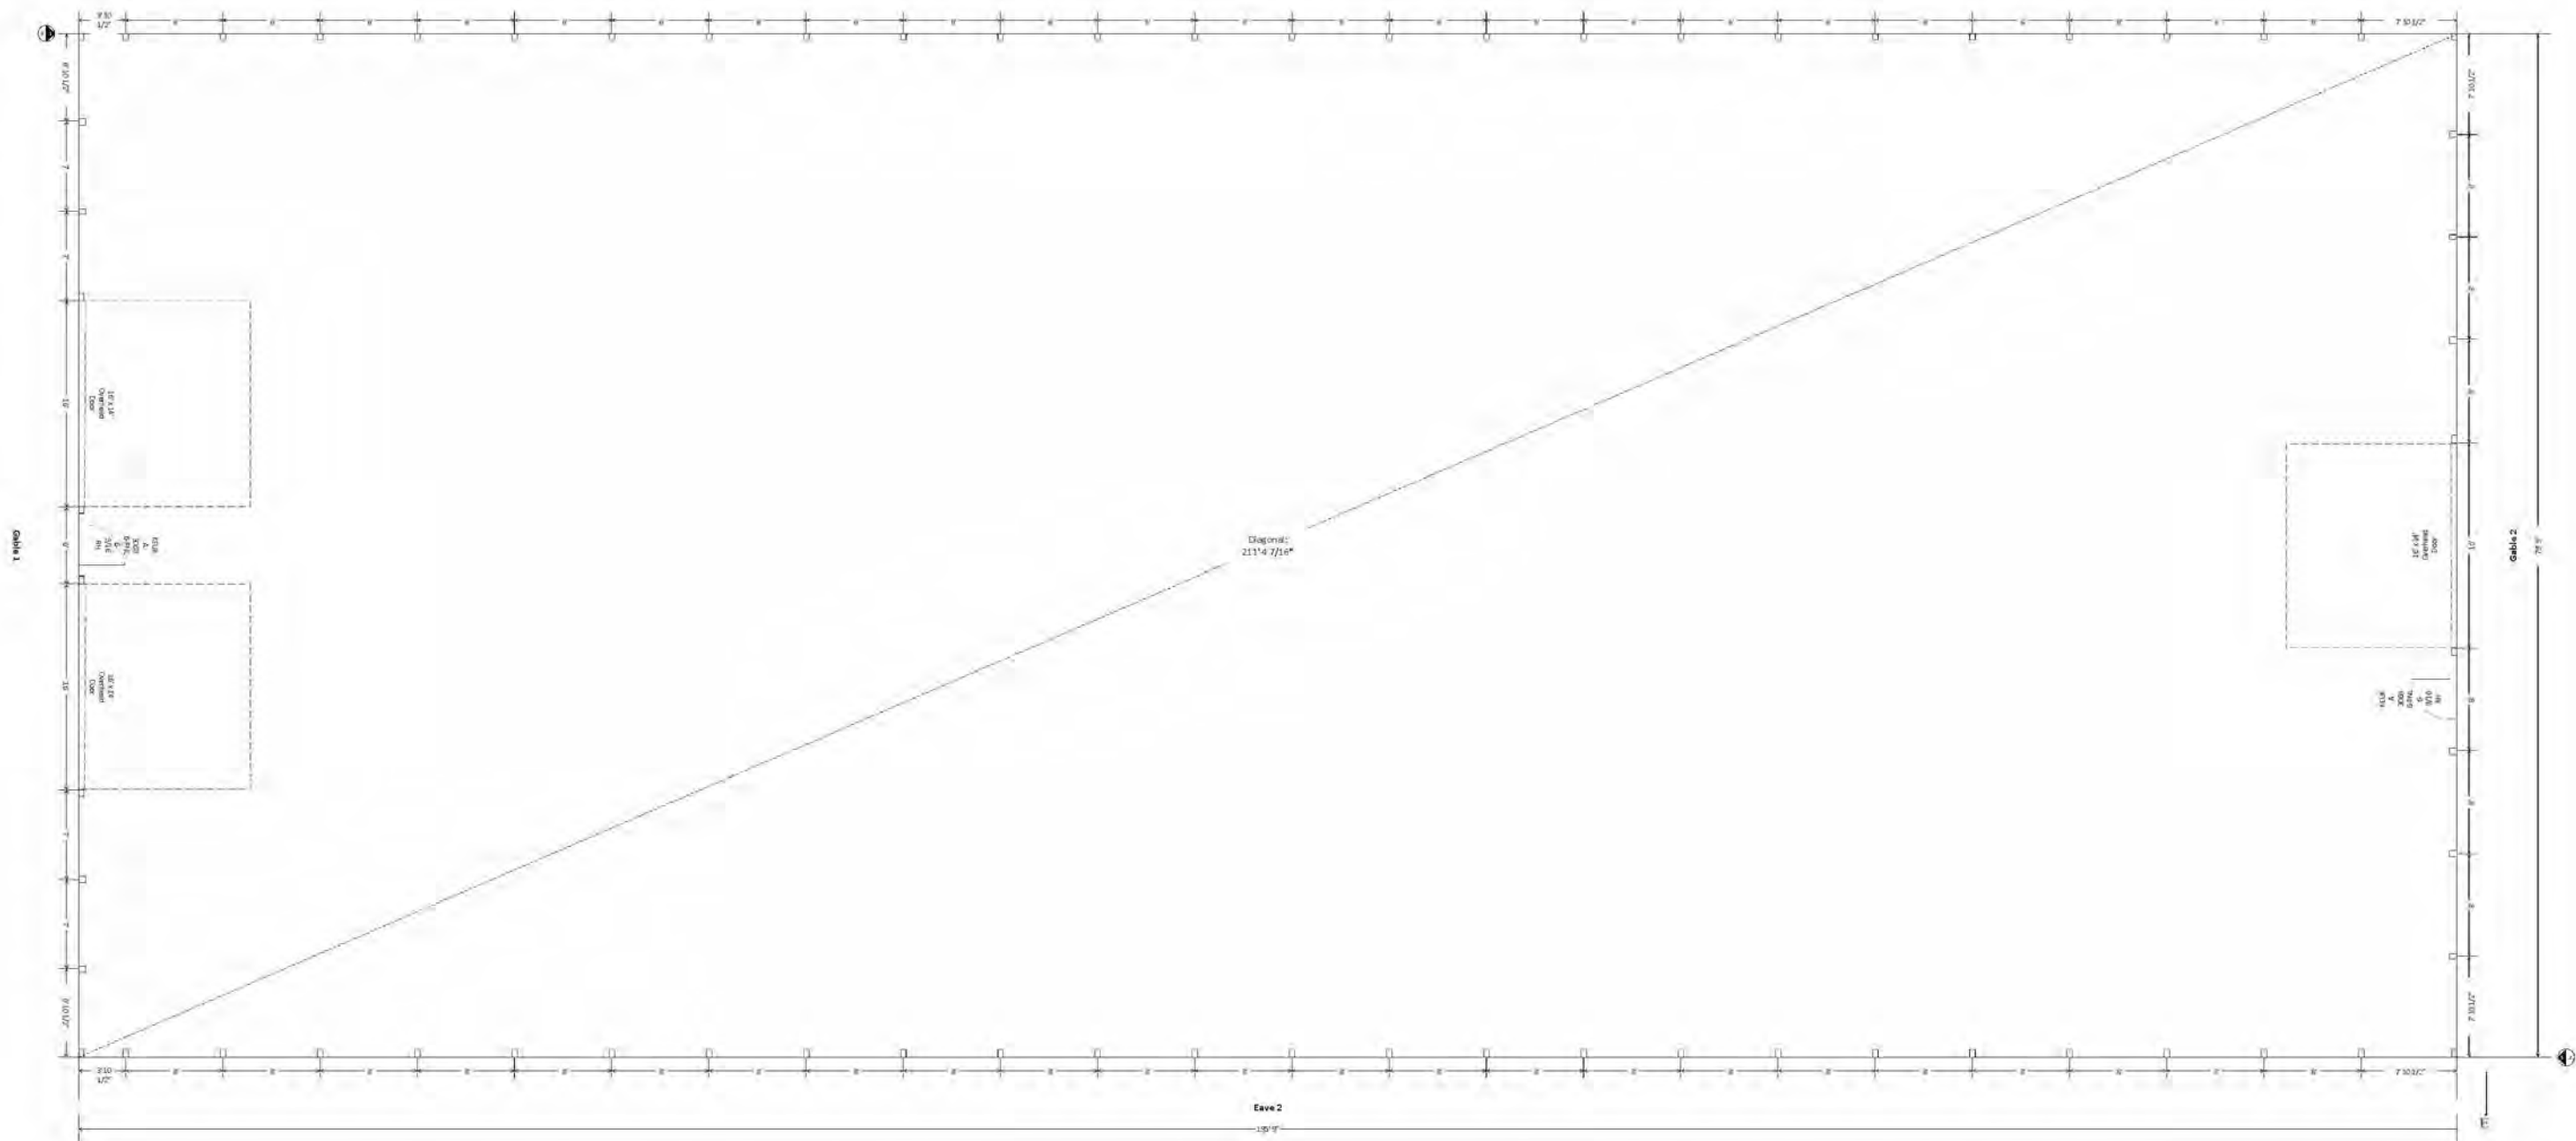




EAST SIDE-EAVE SIDE 2 WALL GIRT VIEW

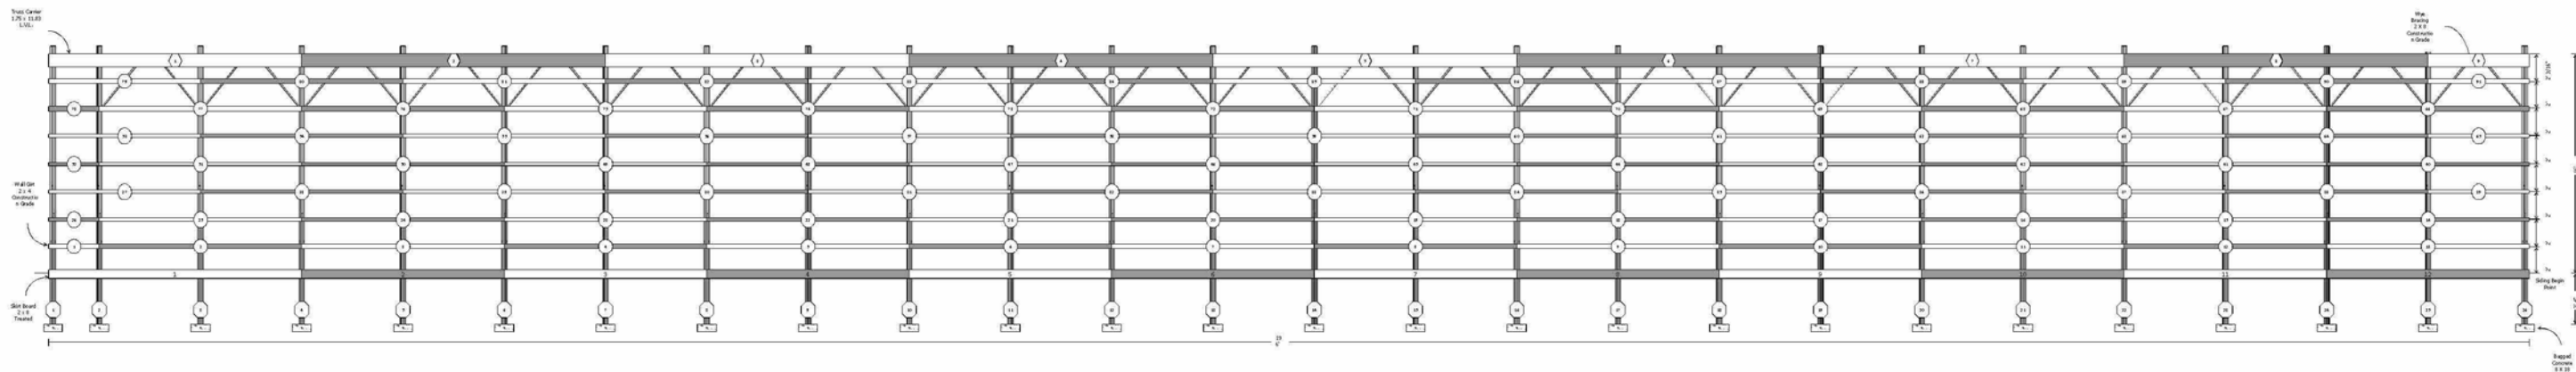






**NORTH SIDE-GABLE SIDE 2 WALL GIRT VIEW**

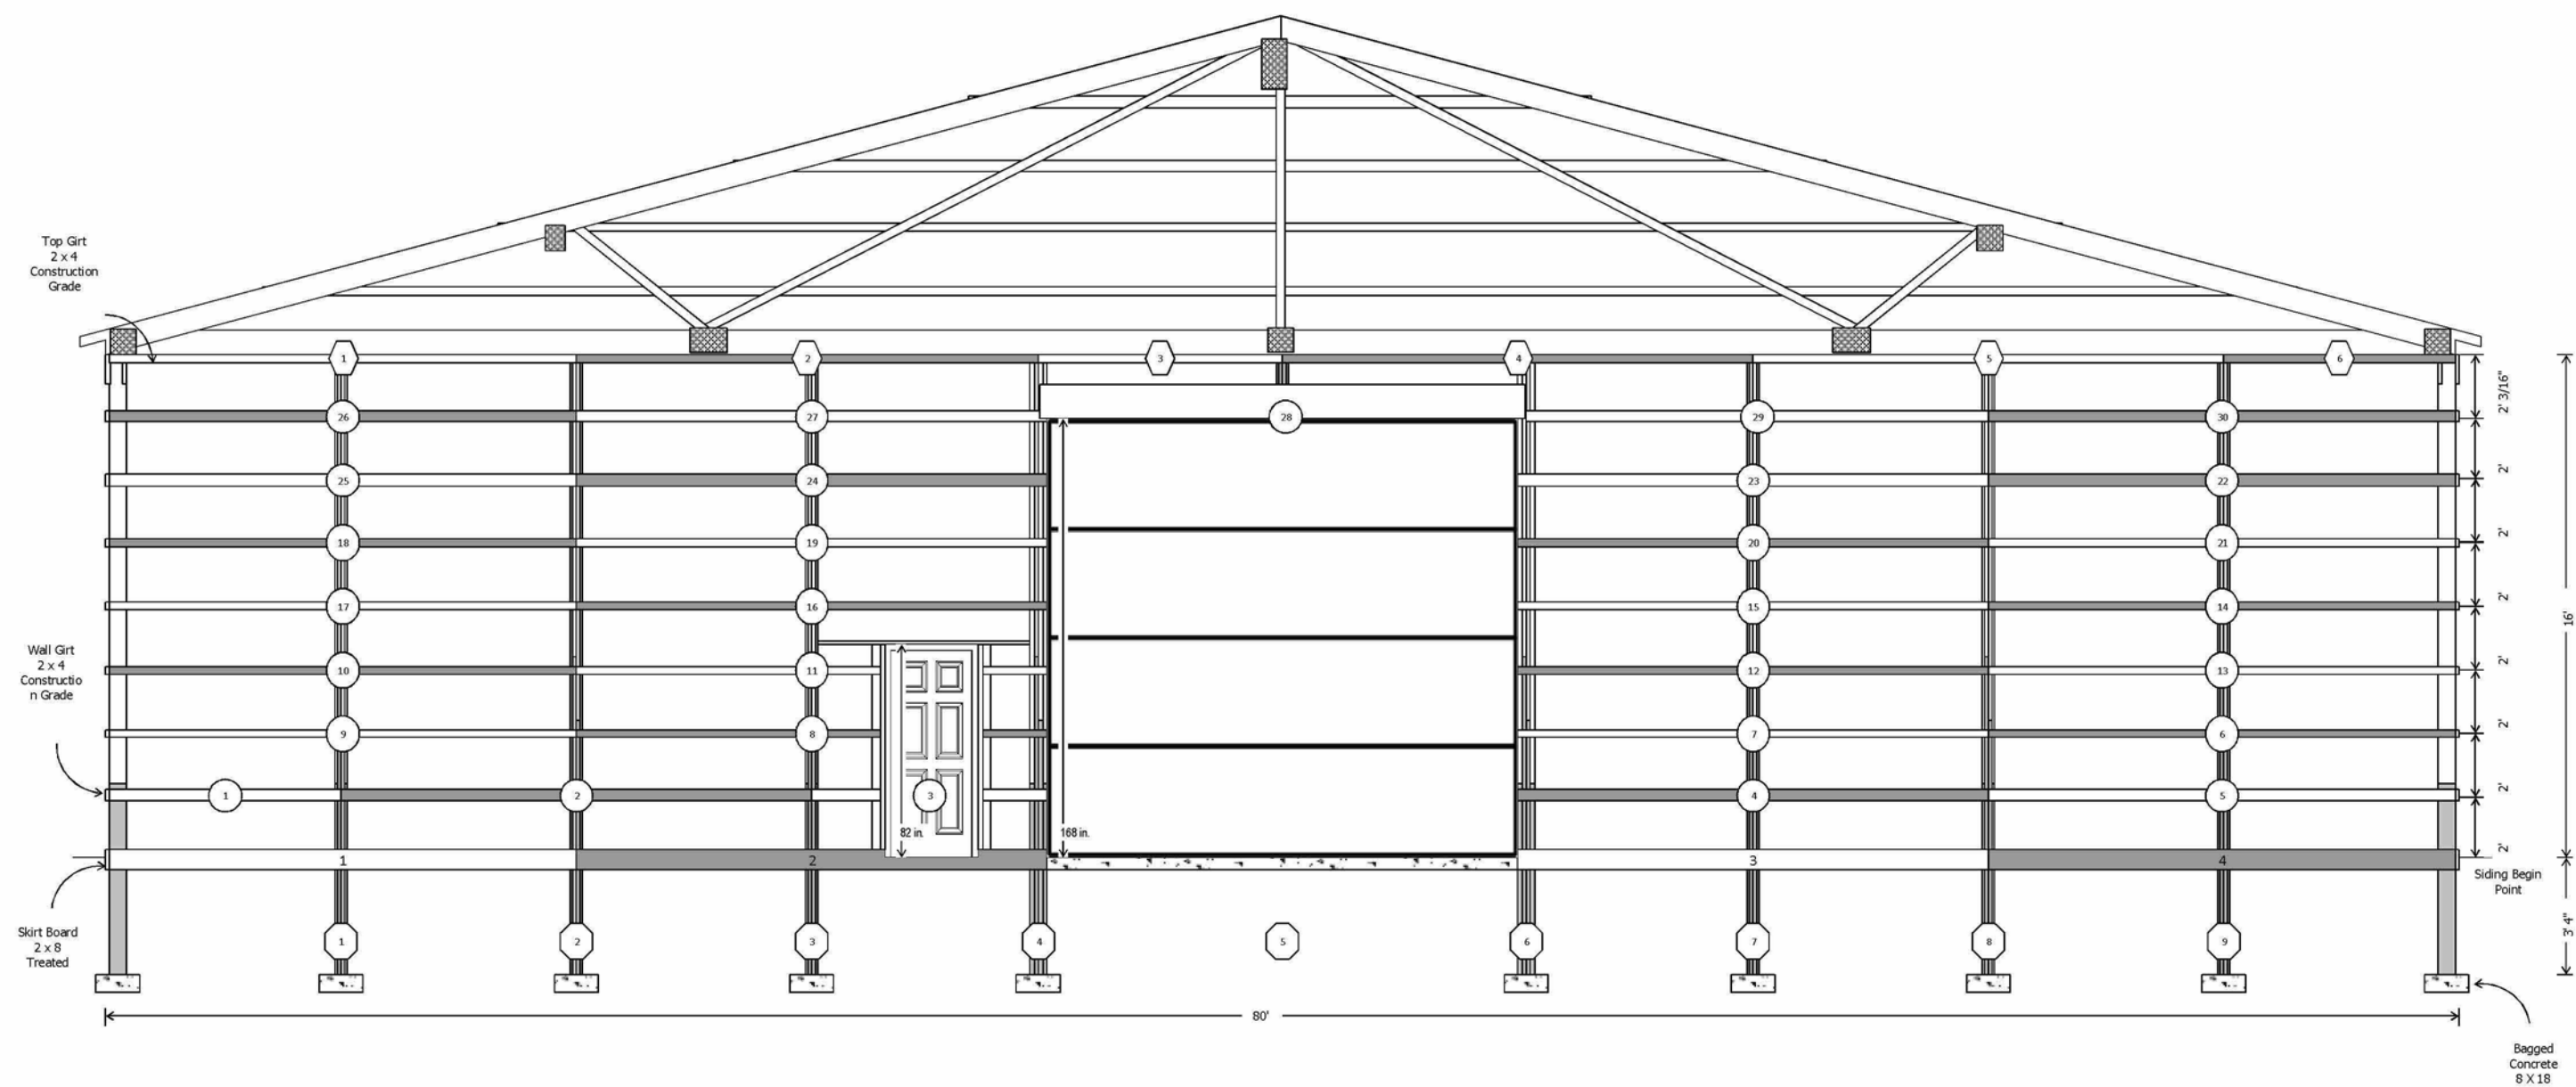

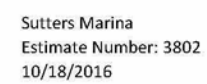

[illegible]



WEST  
SIDE-EAVE SIDE 1 STEEL ROOF EAVE1

[illegible]




EAST SIDE-EAVE SIDE 2 STEEL WALL LAYOUT



With the vertical starting point of the first panel to 1' 12" in.




WEST SIDE-EAVE SIDE 1 STEEL WALL LAYOUT

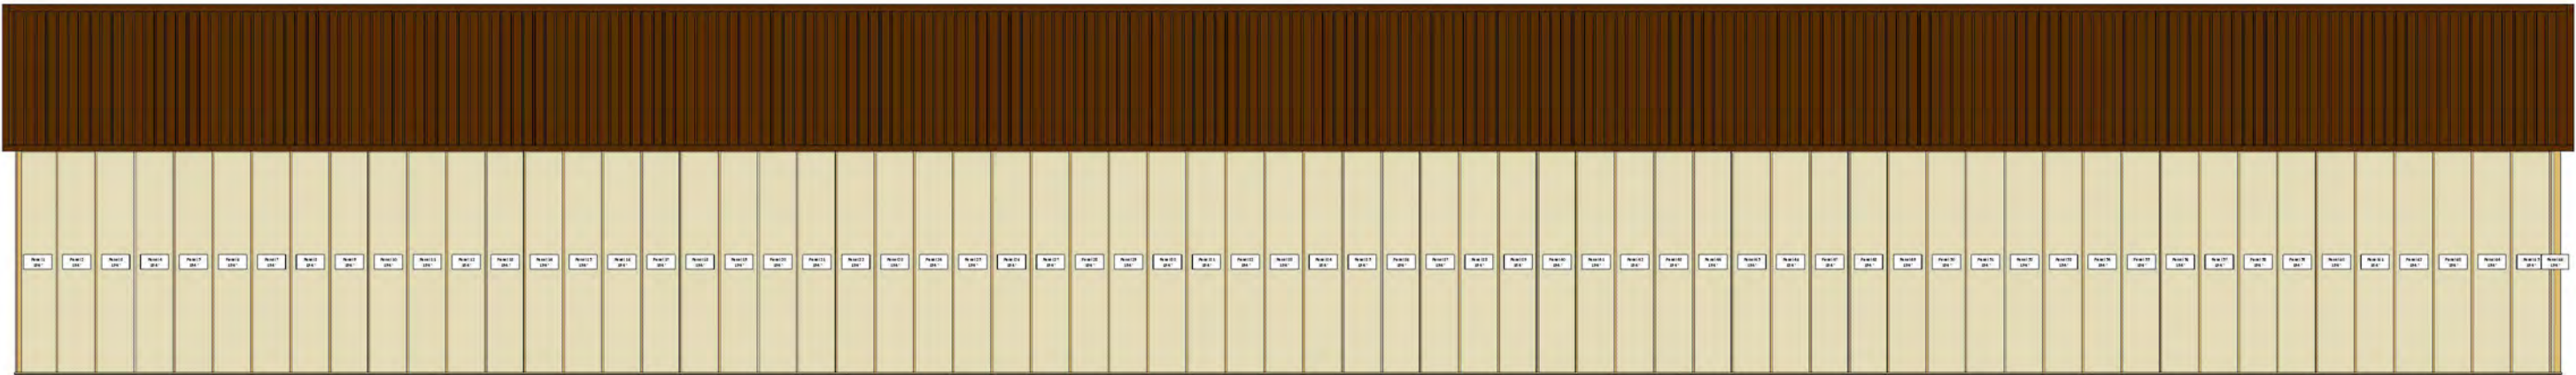

Start the vertical plating joint of the first panel to 1' 0" 0".




NORTH SIDE-GABLE SIDE 2 STEEL WALL LAYOUT

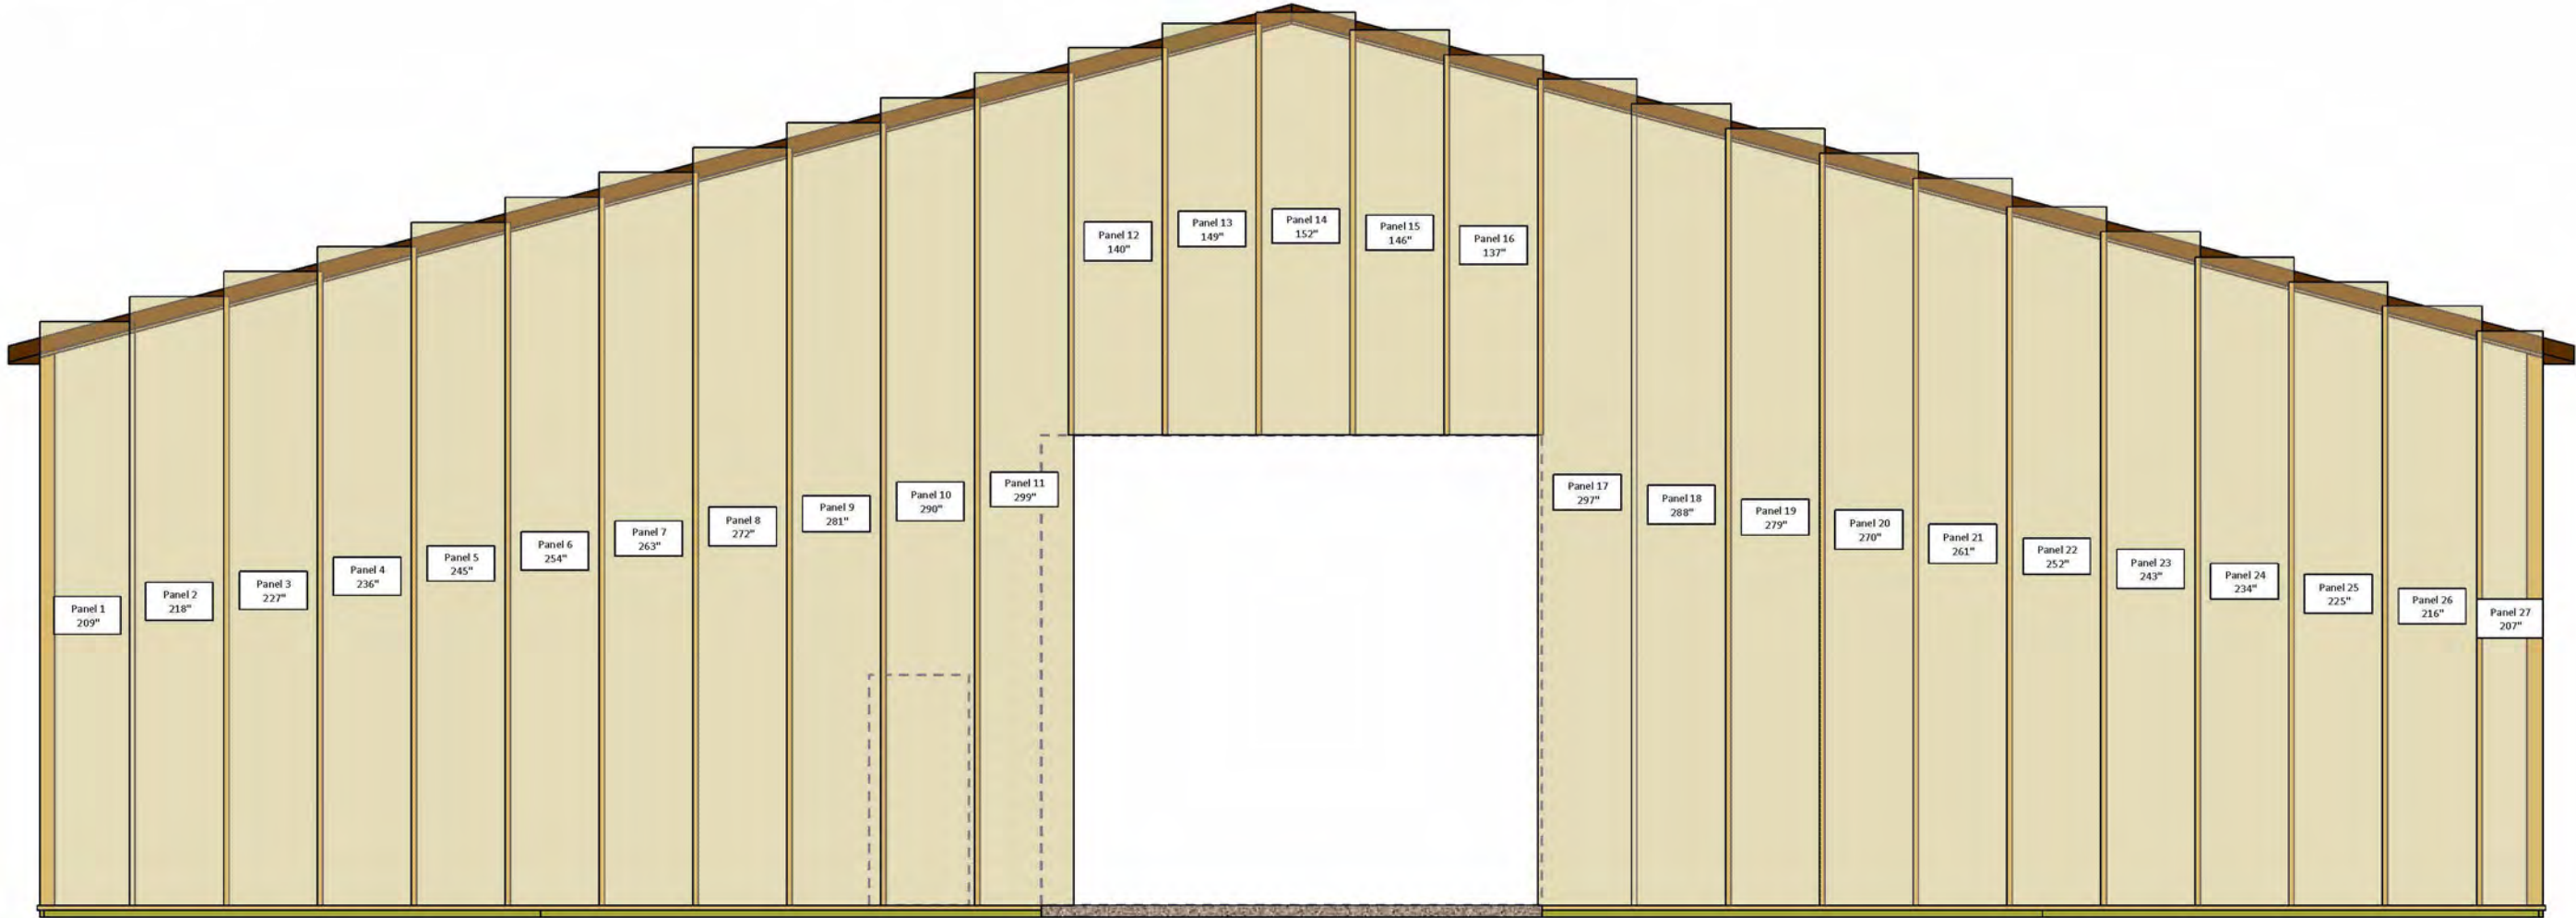

Cut 1.0 is off the width of the first panel to represent for



SOUTH SIDE-GABLE SIDE 1 STEEL WALL LAYOUT

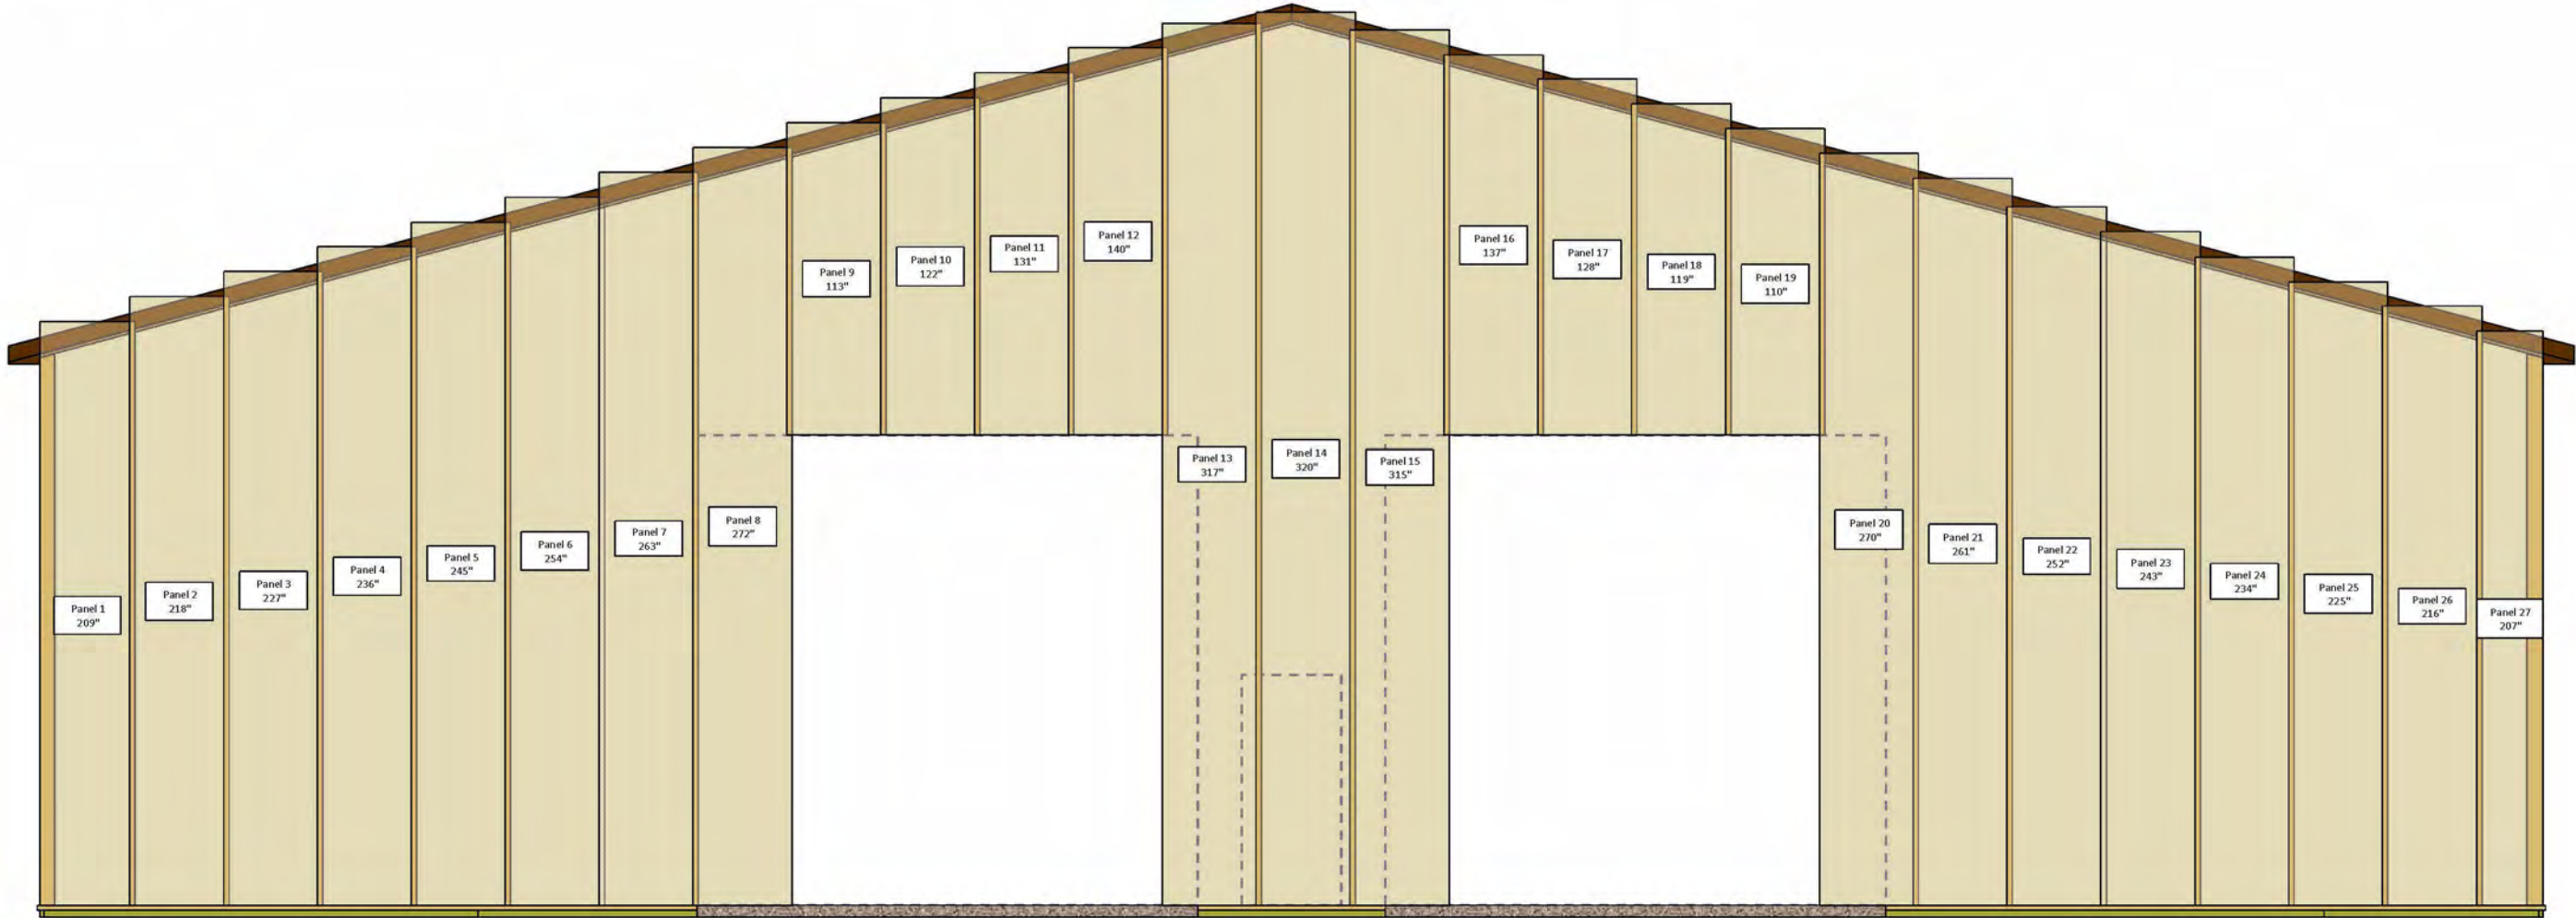

Out 1.10 is off the width of the first panel to represent for