
 


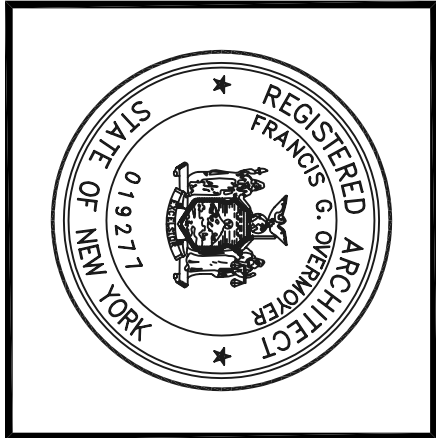

This drawing is an instrument of service and may not be altered, copied or used for construction without the written permission of the Architect. Unauthorized alterations, additions or use of this drawing for any purpose other than that intended by the Architect, New York State Education Law Article 145, Section 7209. Copyright © 2021.

Drawn by  
FJO  
Date  
6/6/21  
Scale  
AS NOTED

Revisions

No. Date Description By


PROGRESS  
PRINT

PRELIMINARY SKETCHES FOR THE:  
**OOSTDYK HOUSE**  
Single Family Residence  
3551 COUNTY ROUTE 16, CANANDAIGUA, NY

PROPOSED BUILDING ELEVATIONS




2178 POND RD., BLOOMFIELD, NY 14469  
P. (585) 657-4542 / F. (585) 657-4516  
email address - ODA@RONLINE.NET

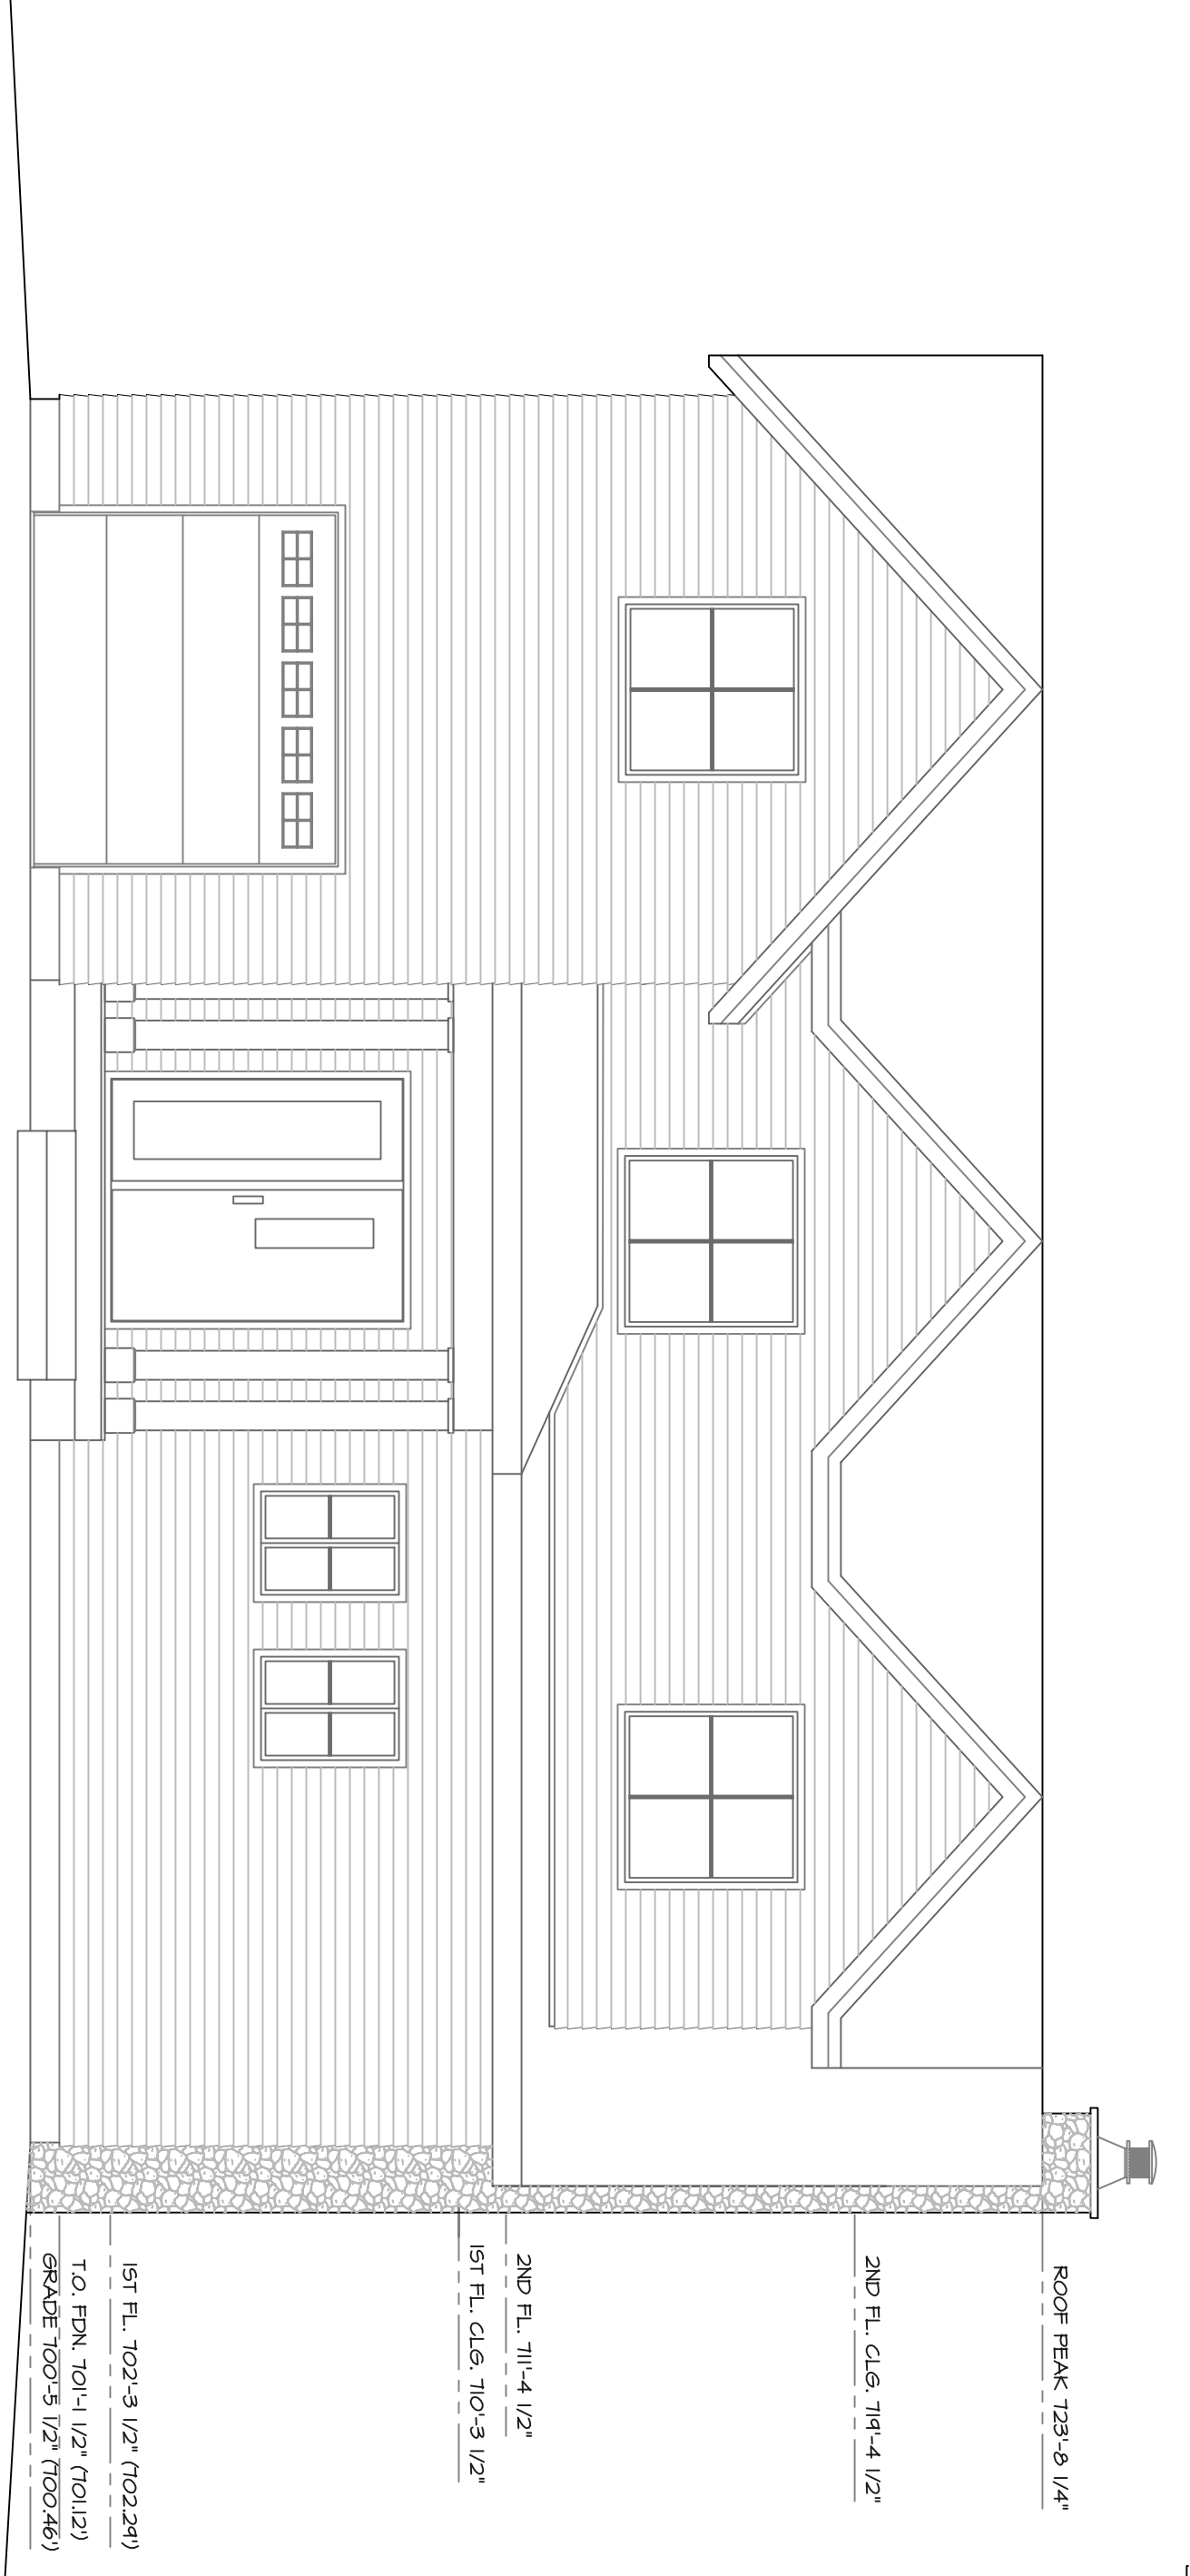

PROPOSED WEST HOUSE ELEVATION

SCALE • 1/4" = 1'-0"

1

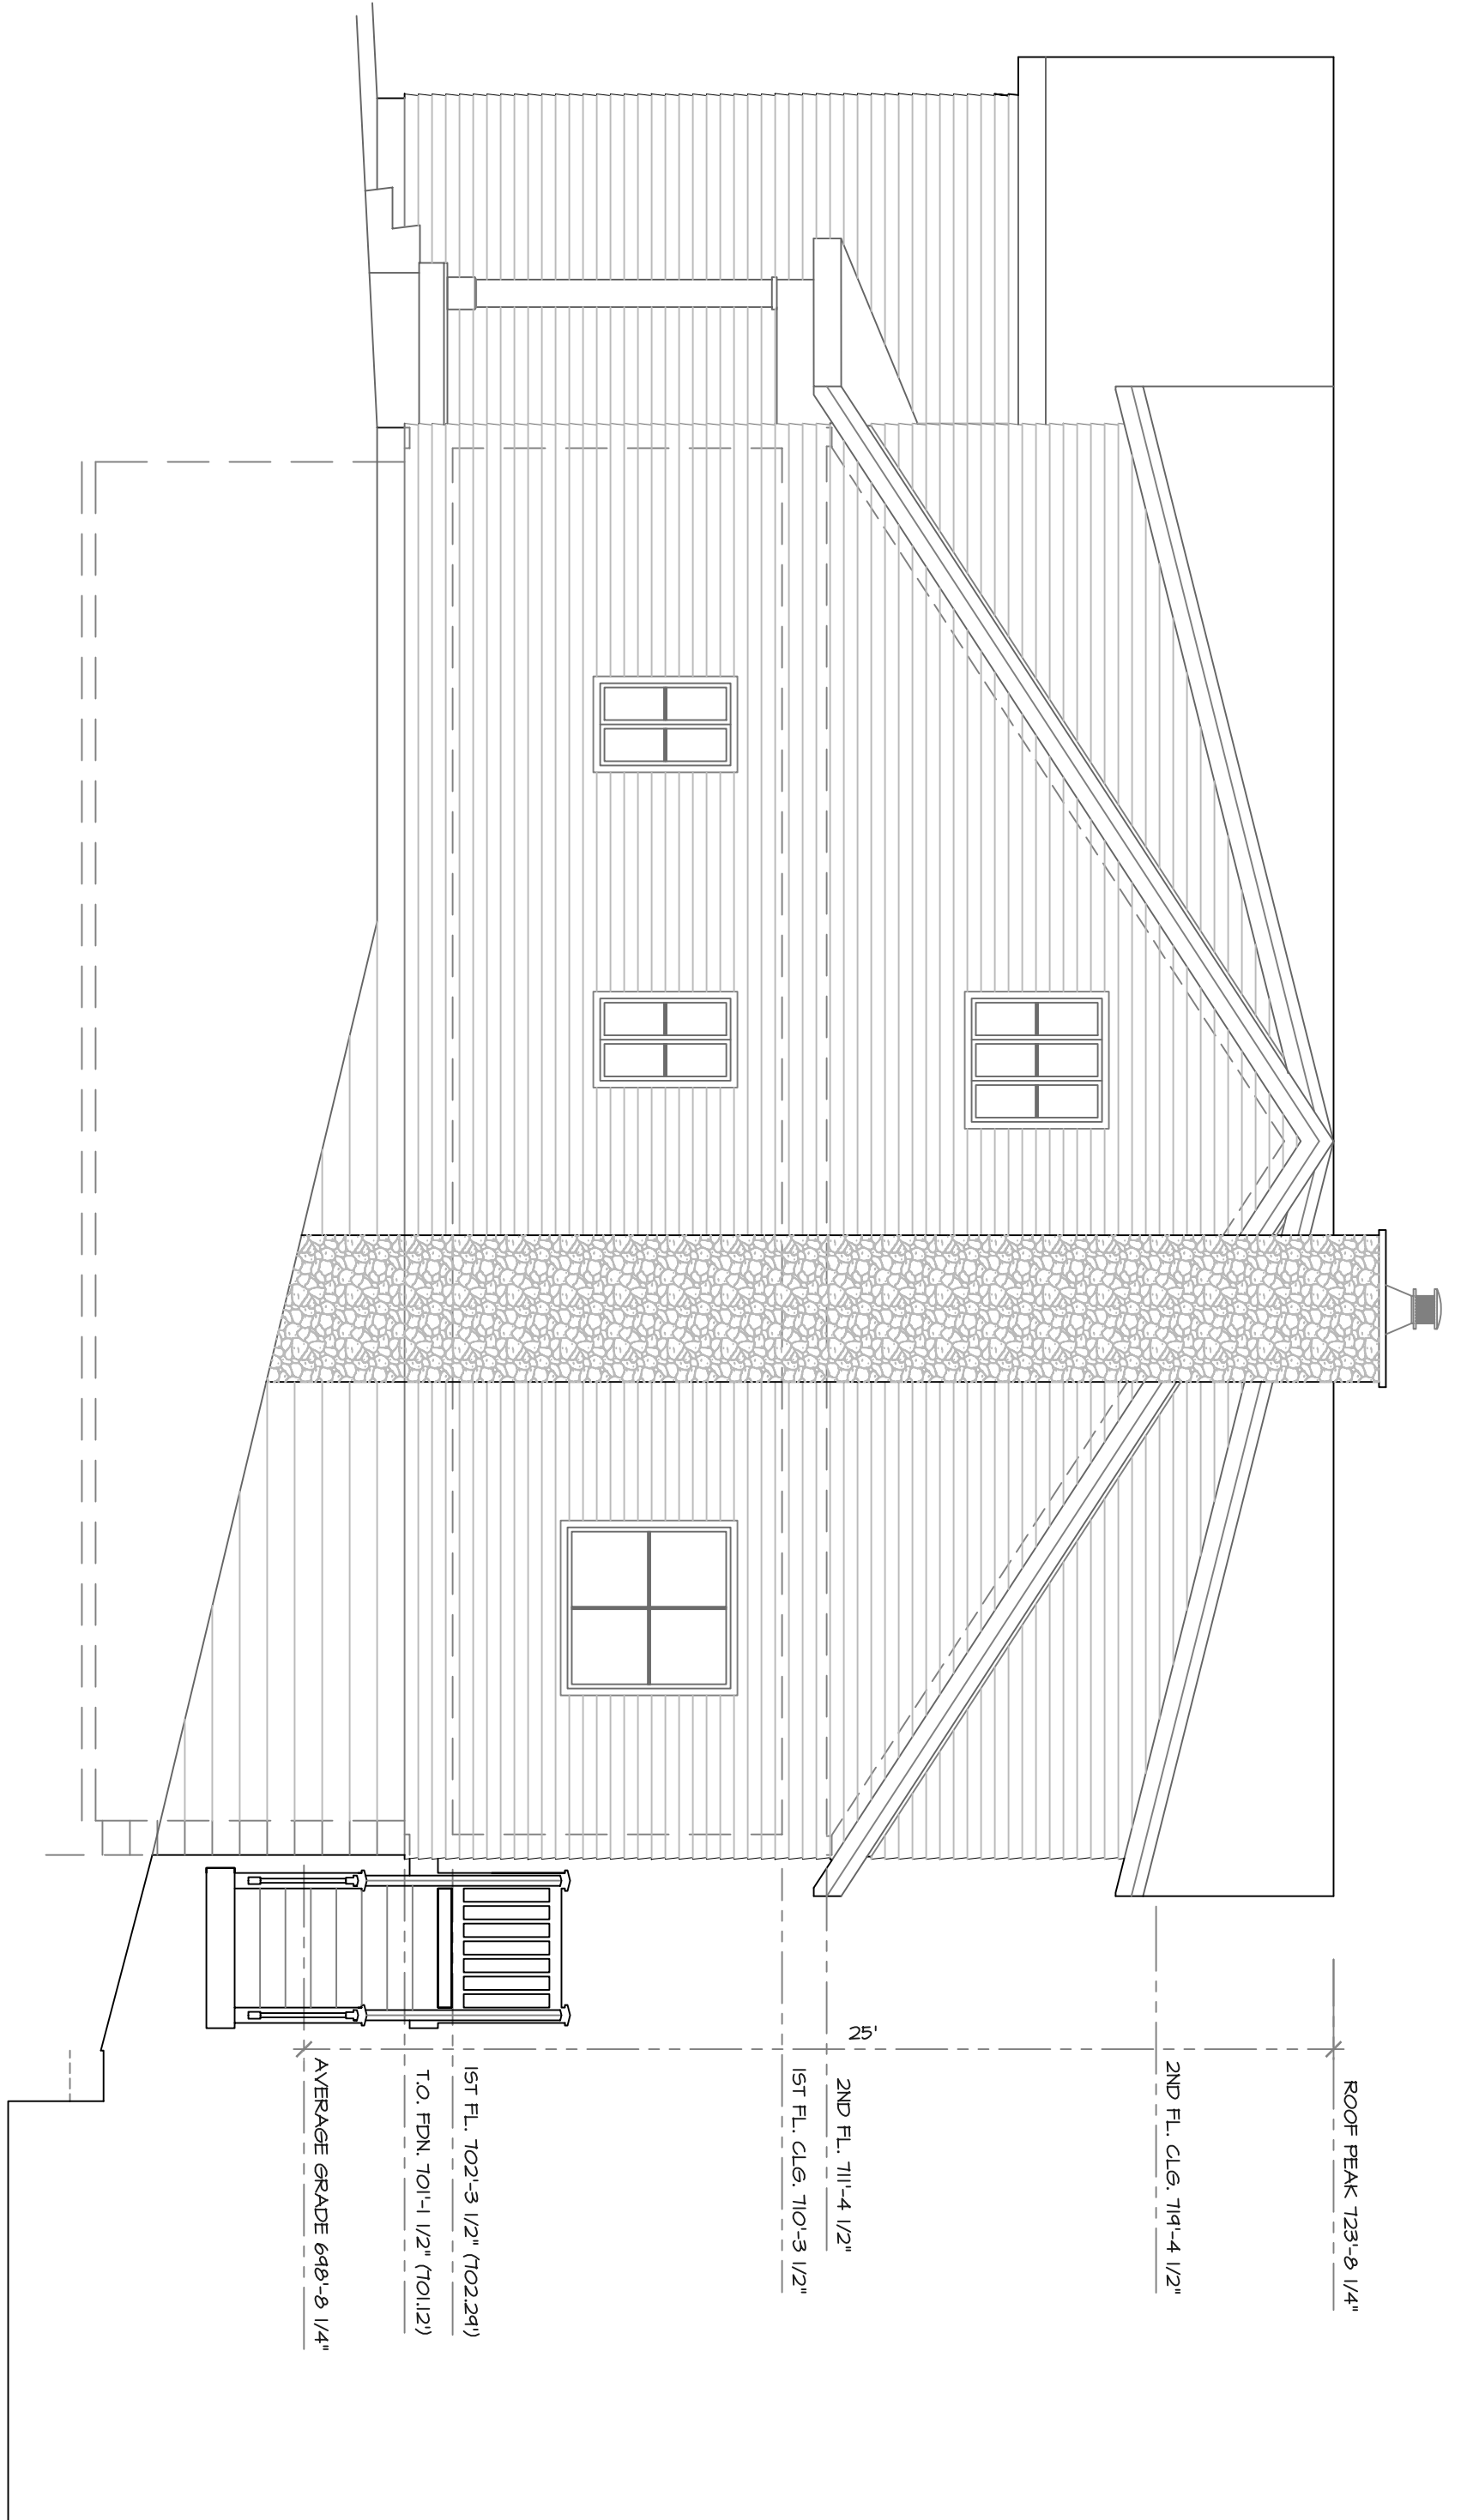

PROPOSED SOUTH HOUSE ELEVATION

SCALE • 1/4" = 1'-0"


3



PROPOSED EAST HOUSE ELEVATION

SCALE • 1/4" = 1'-0"

2

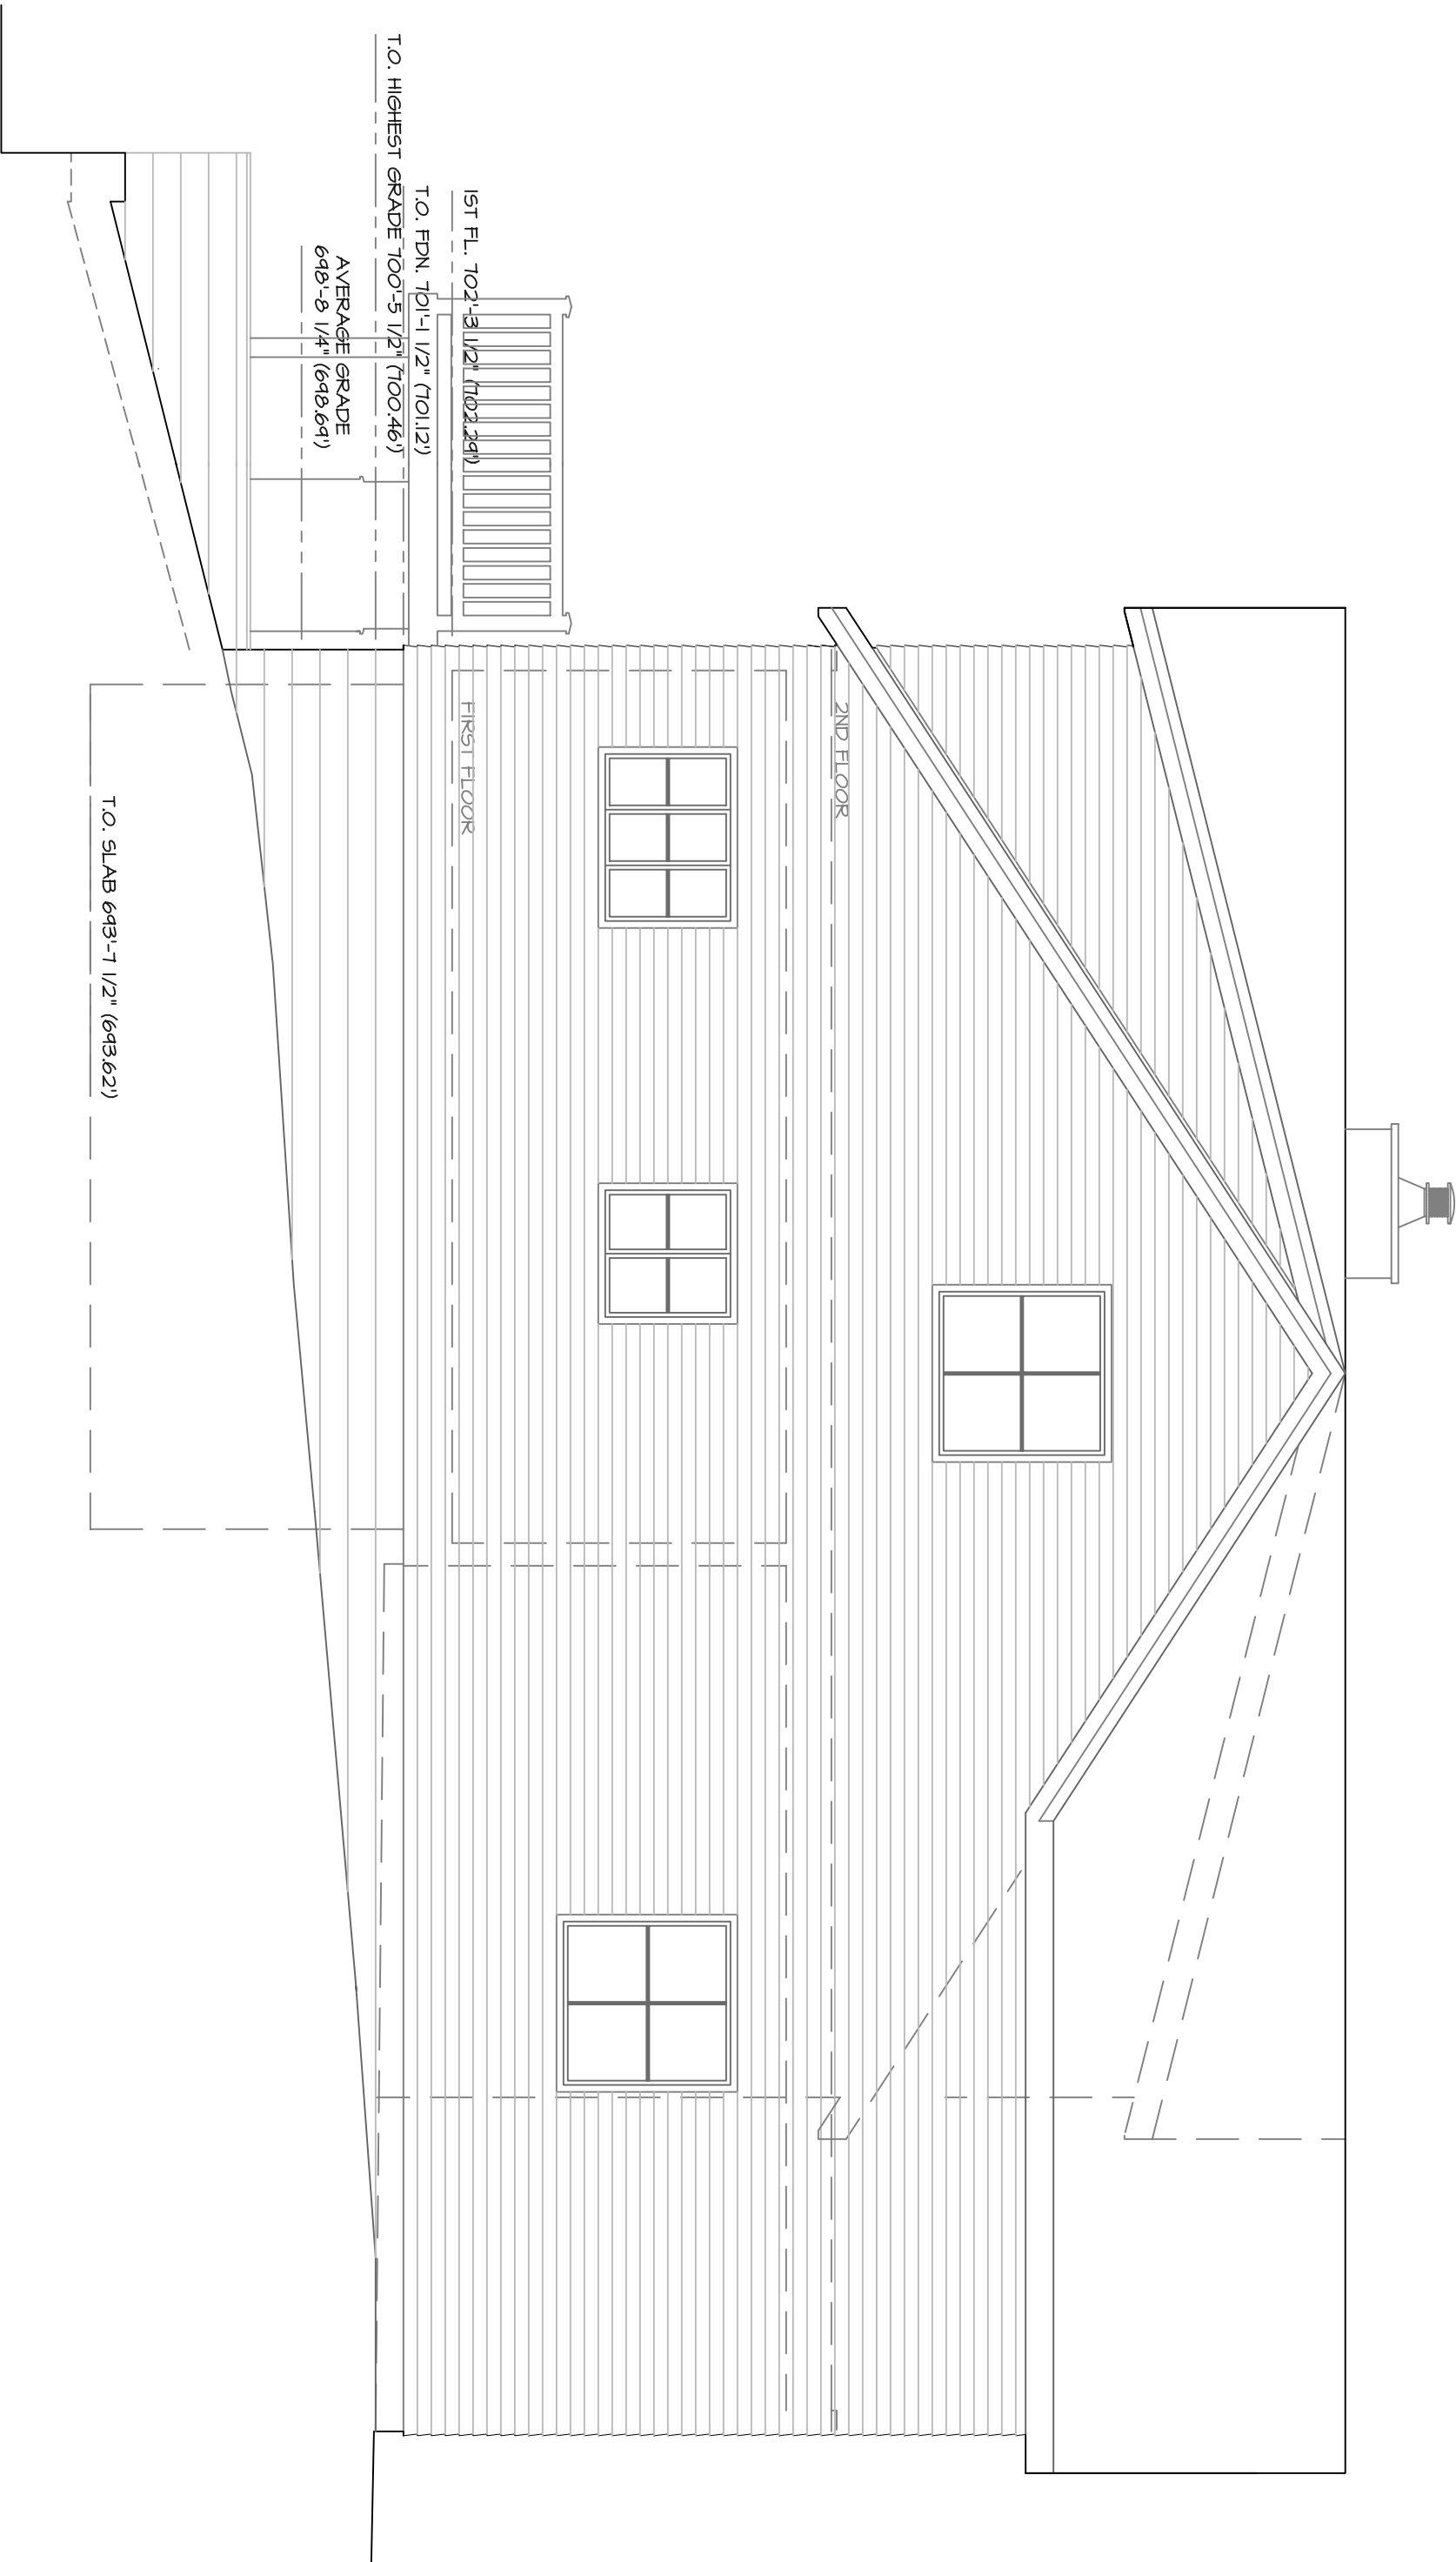

PROPOSED NORTH HOUSE ELEVATION

SCALE • 1/4" = 1'-0"

4