





VIEW FROM FRONT ENTRY LOOKING TOWARD THE ASHE PROPERTY
"SHED NEXT TO SHED" PROPOSED SPACE

APR 1 2022

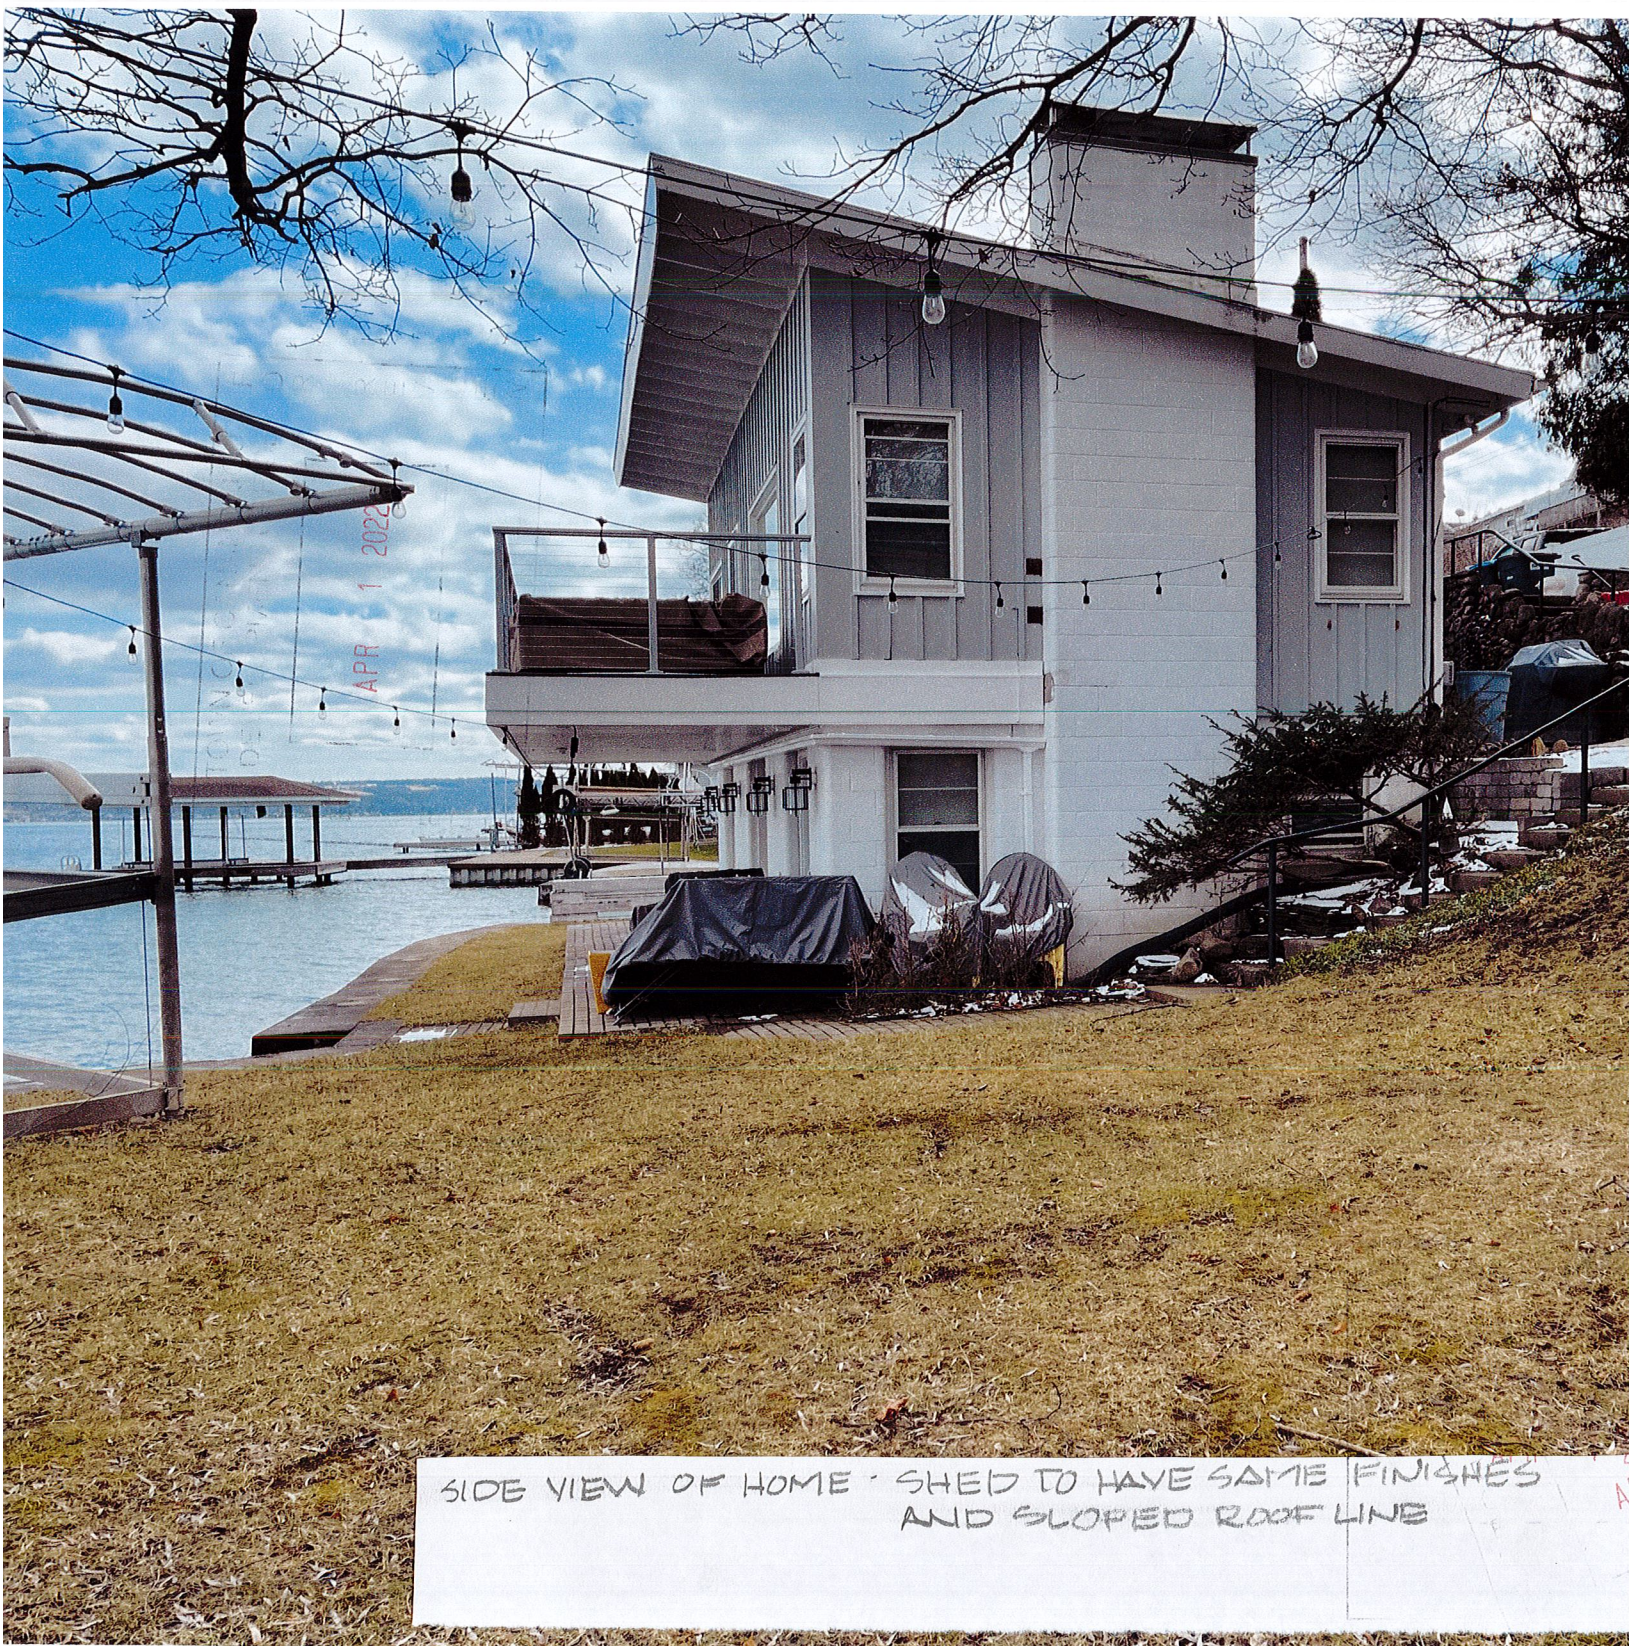


SIDE VIEW OF HOME - SHED TO HAVE SAME FINISHES
AND SLOPED ROOF LINE

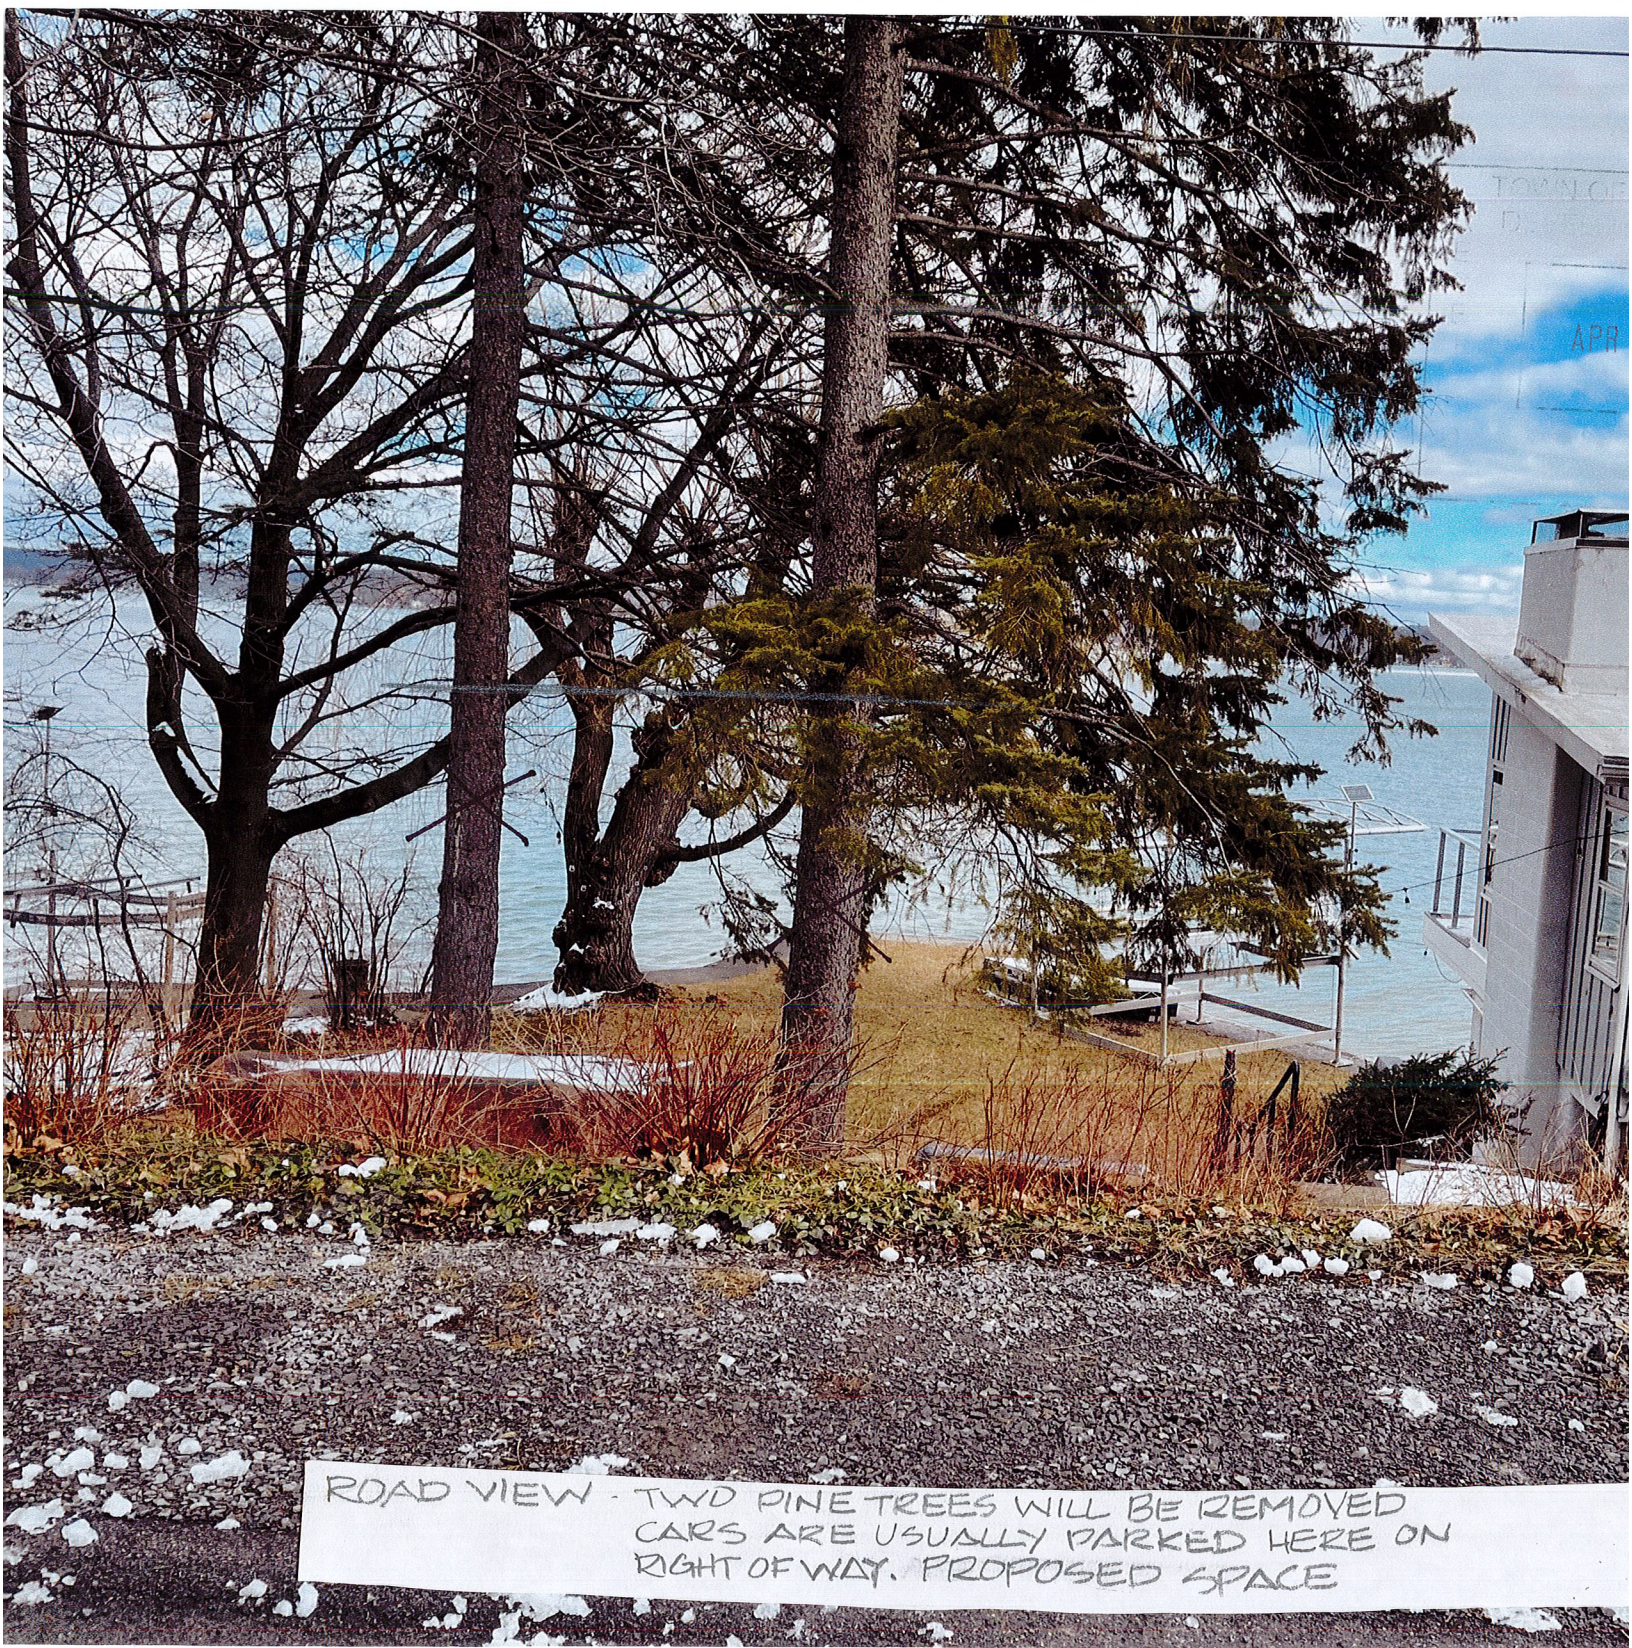

ROAD VIEW - TWO PINE TREES WILL BE REMOVED
CARS ARE USUALLY PARKED HERE ON
RIGHT OF WAY. PROPOSED SPACE

0 PM Thu Mar 10

Back

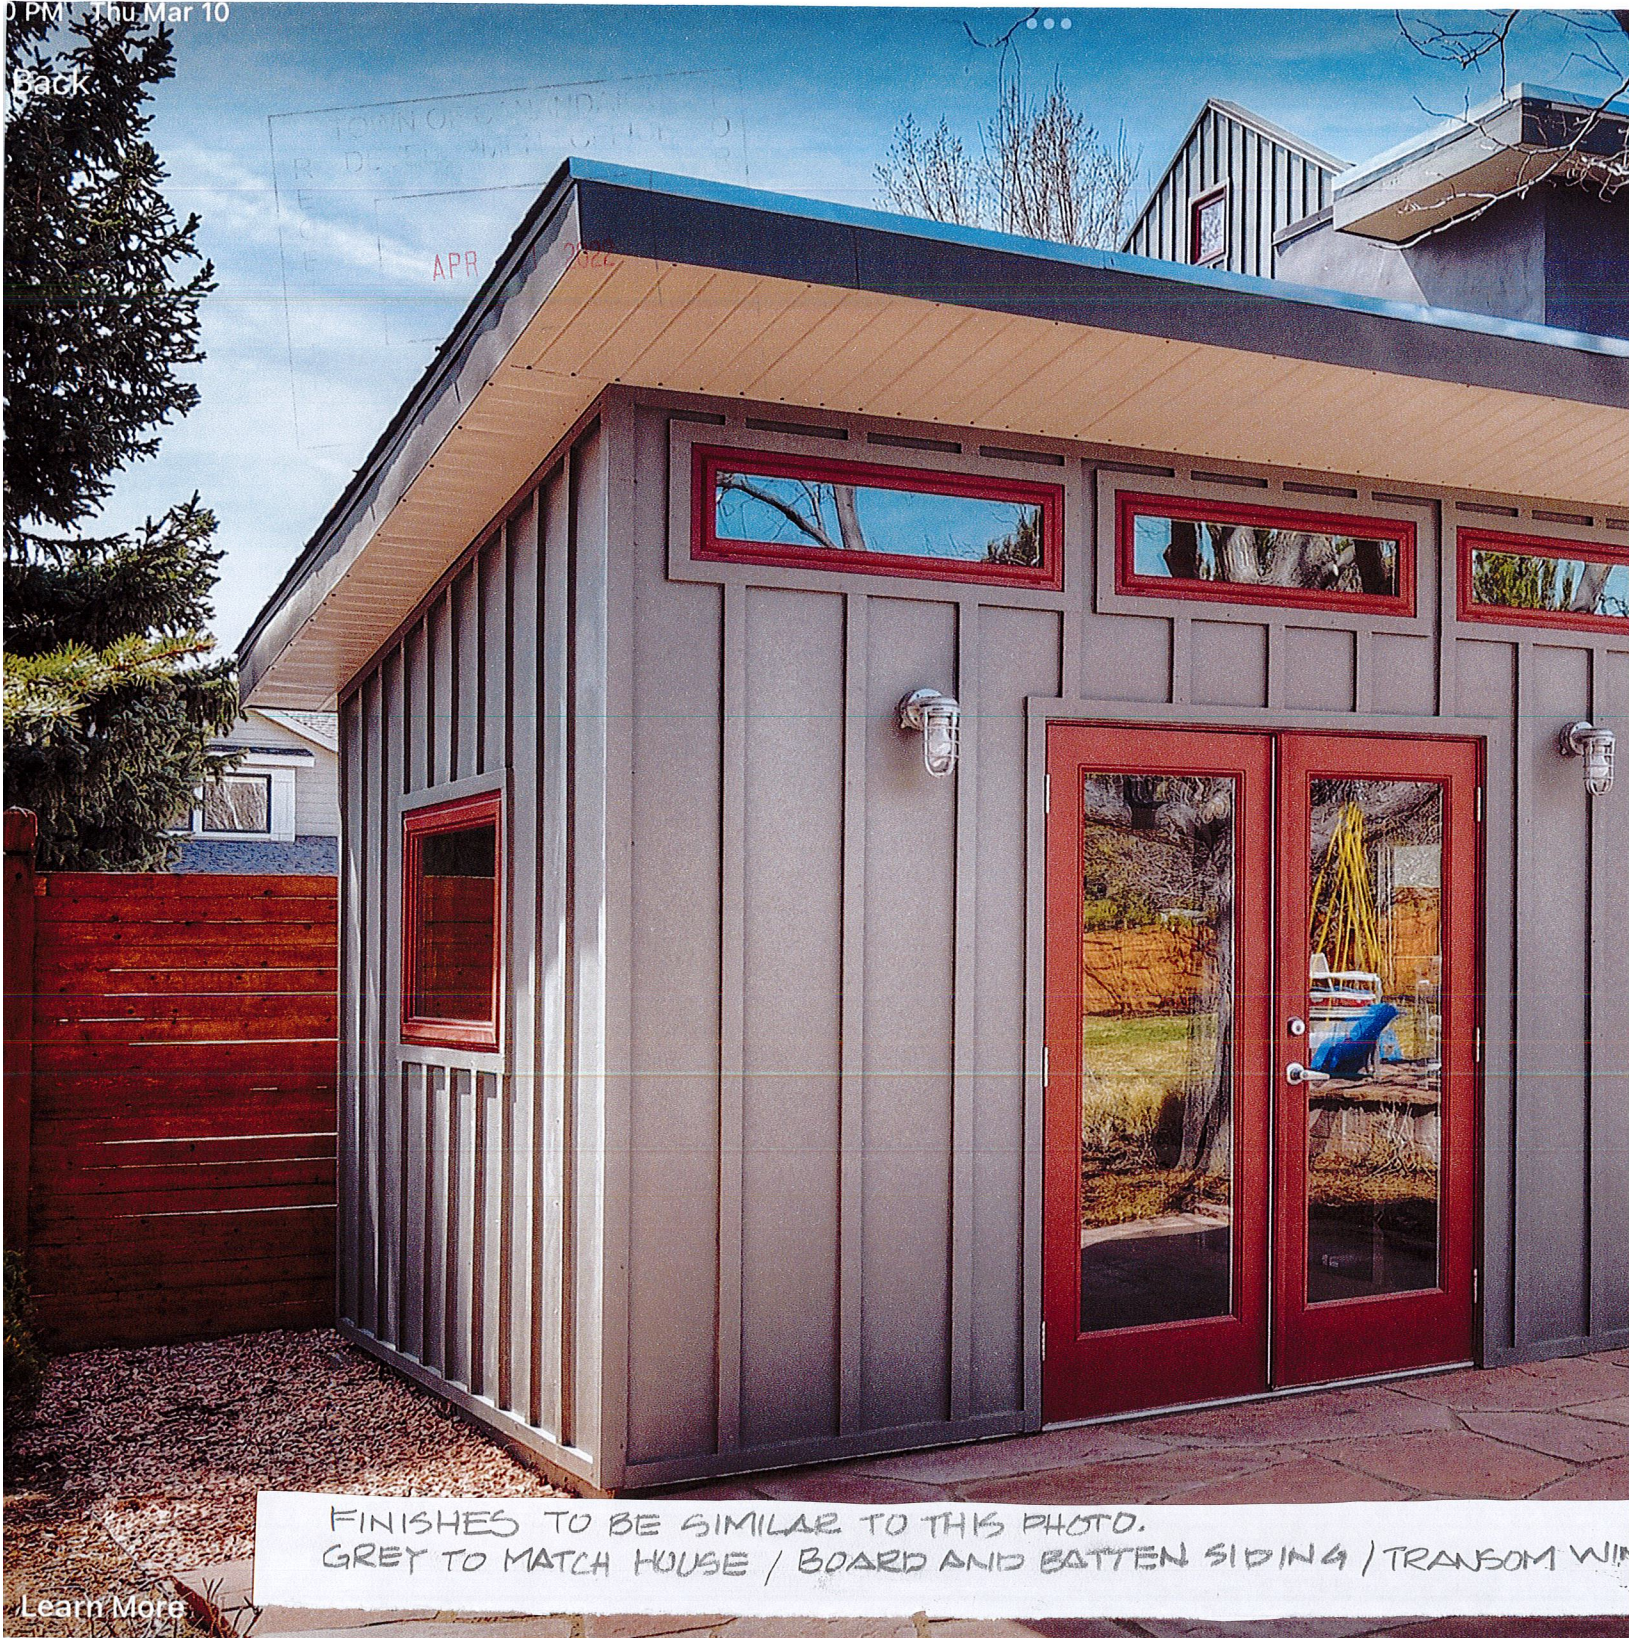

FINISHES TO BE SIMILAR TO THIS PHOTO.
GREY TO MATCH HOUSE / BOARD AND BATTEN SIDING / TRANSOM WITH

Learn More



VIEW FROM LAKE. CONES MARK APPROXIMATE SPACE FOR
PROPOSED SHED

APR