




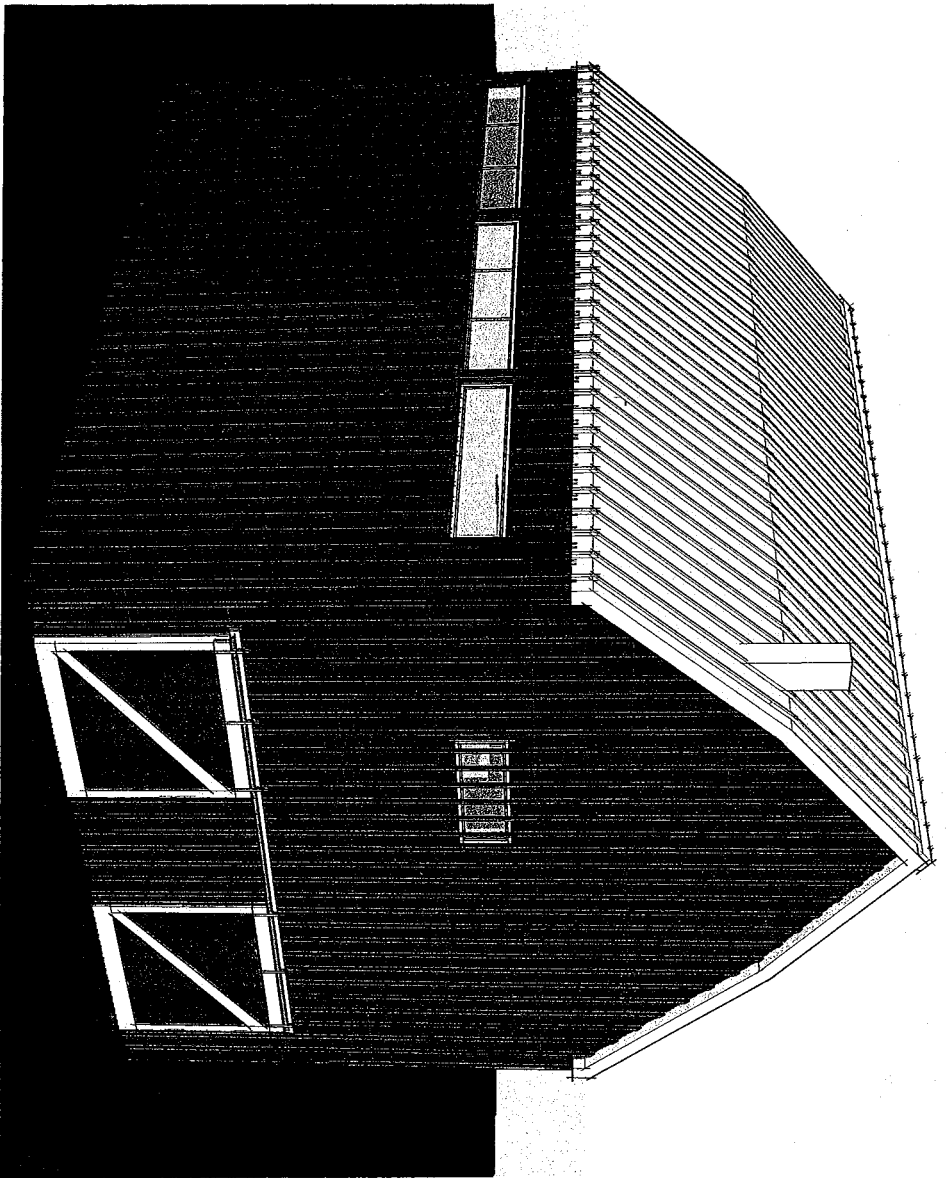


4788 COUNTY RD. 16 CANANDAIGUA, N.Y.

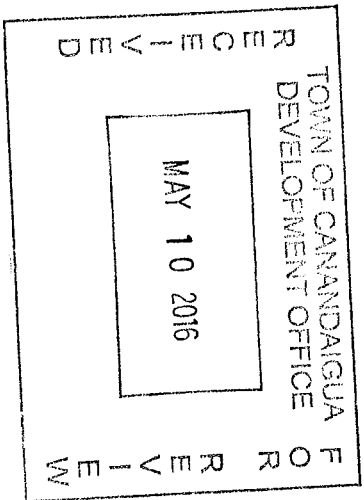

2 MINK BARN- RENDERED VIEWS

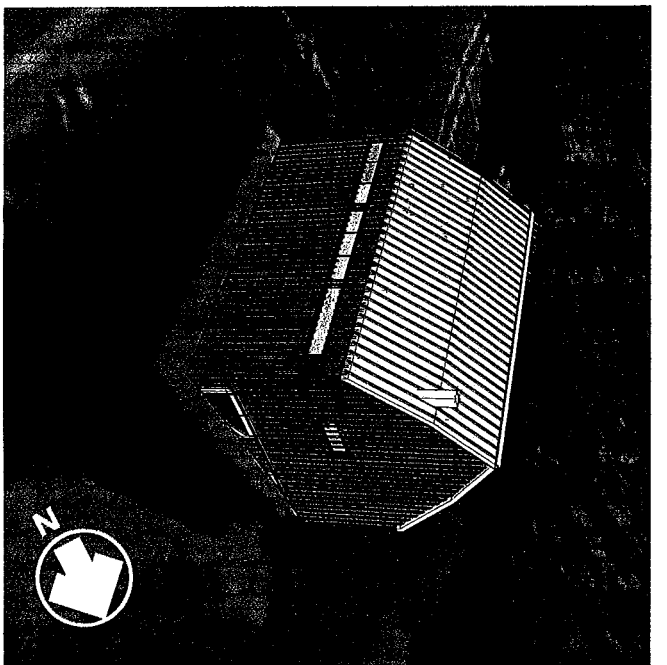

NOTE: EXIST. GRADING TO BE MODIFIED AND SUIT REMODEL.

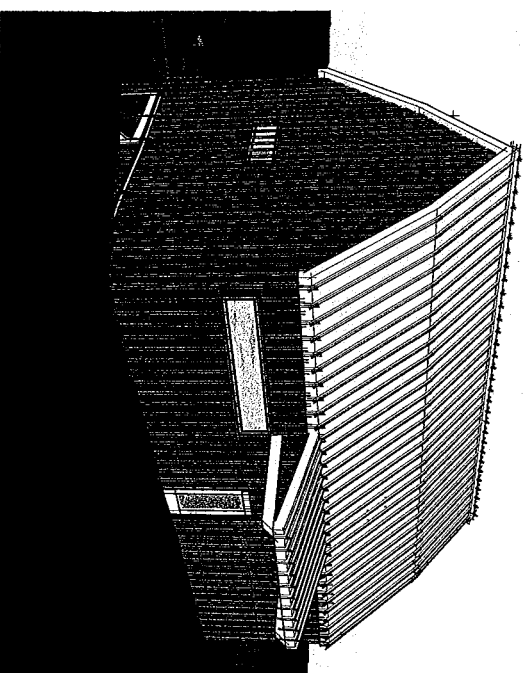

ENTRY WALL/ EAST WALL.

STANDING SEAM ROOFING. MATERIAL TYPE: TBD

EXTERIOR TREATMENT: 4/4" HARDIE BOARD  
W/ 1 X 3 HARDIE TRIM VERT. BATTEN BOARDS.  
PAINTED FINISH.

CLEAR STORY  
WINDOWS


CLEAR STORY  
WINDOWS

TOWN OF CANANDAIGUA  
DEVELOPMENT OFFICE

MAY 10 2016

REV 1 - VED

FOR REV 1 - E

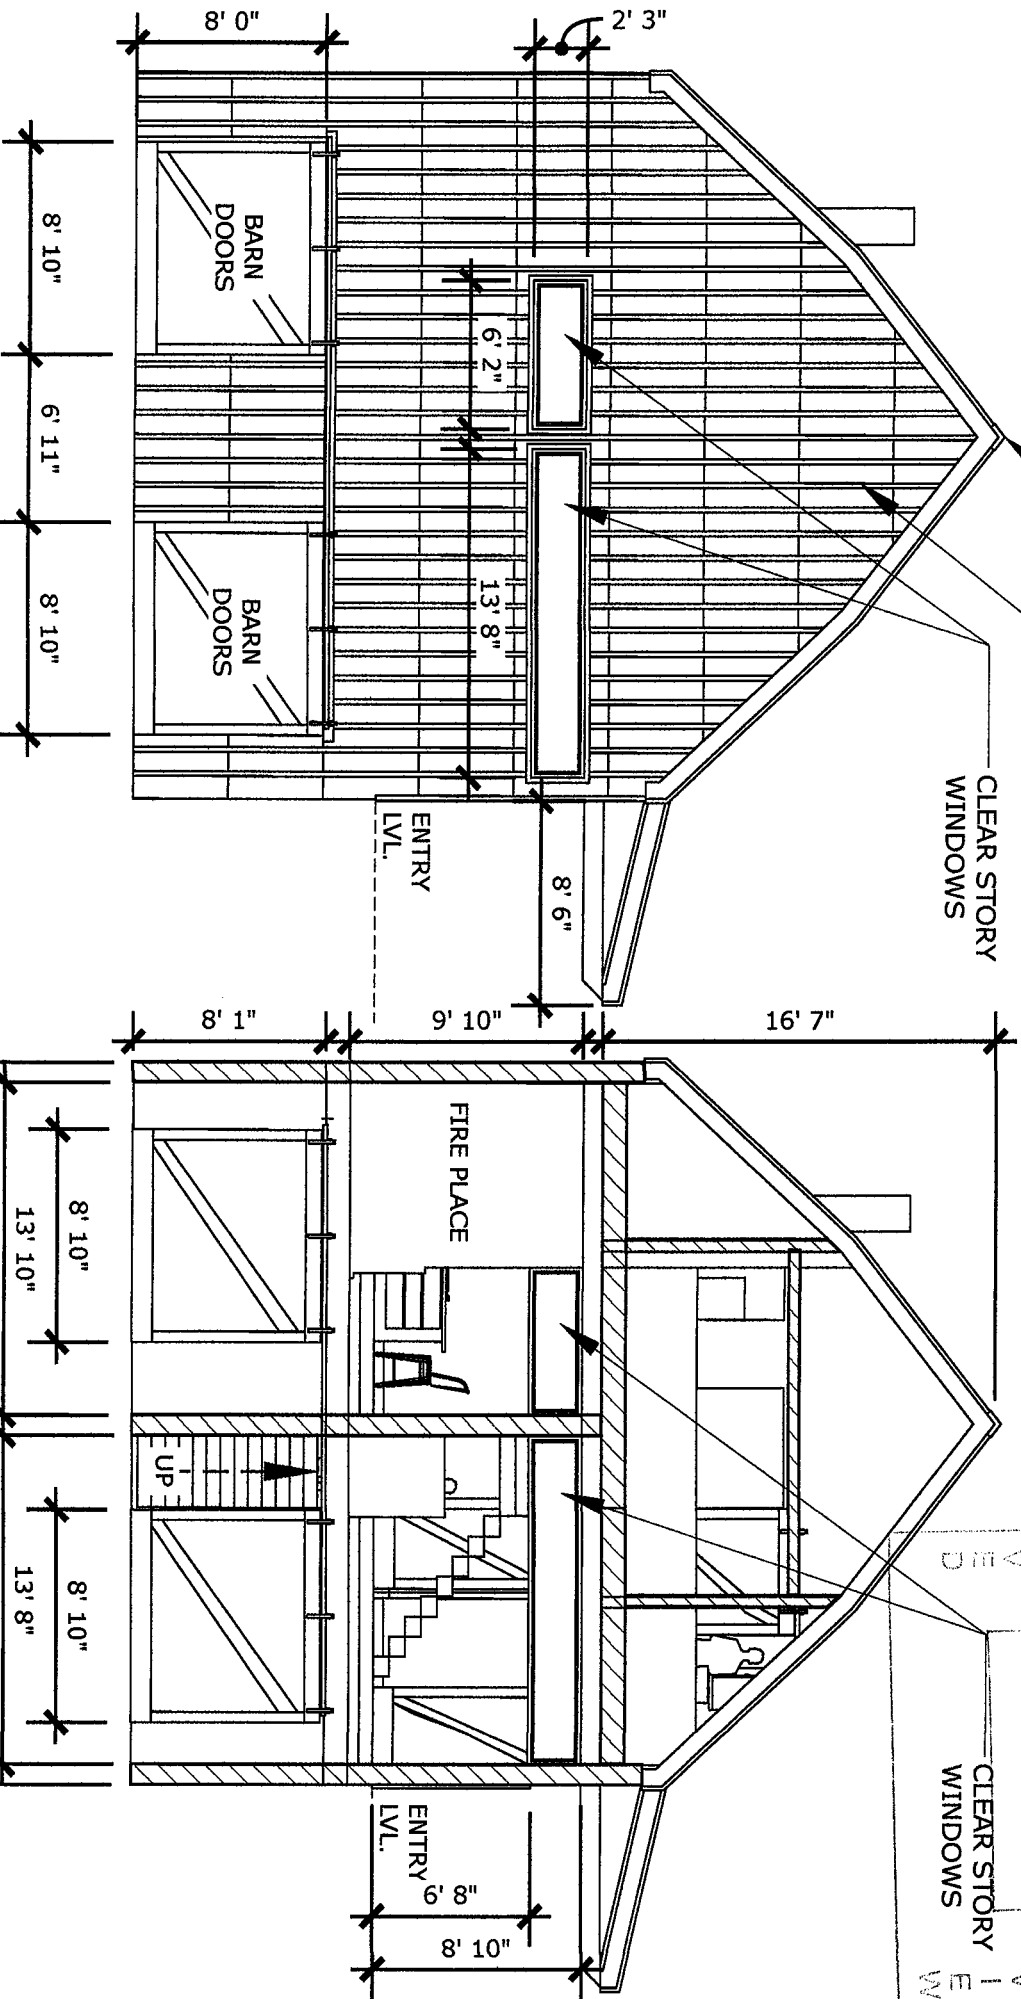

EXIST. WOOD BEAMS/ FRAMING


A1

MINK BARN-NORTH WALL: EXT./INT. ELEVATIONS  
SCALE: 1/8" = 1' 0"

STANDING SEAM ROOFING. MATERIAL TYPE: TBD

CLEAR STORY  
WINDOWS

EXTERIOR TREATMENT: 4/4" HARDIE BOARD  
W/ 1 X 3 HARDIE TRIM VERT. BATTEN BOARDS.  
PAINTED FINISH.

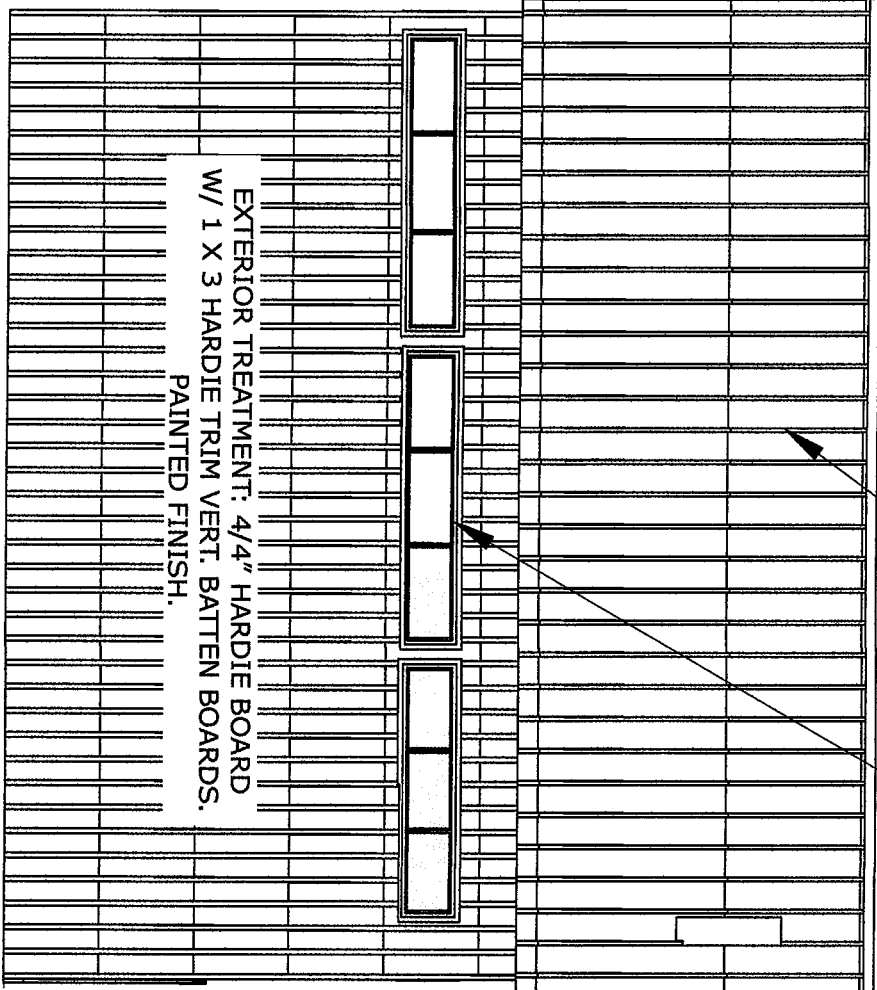

40' 0"

9' 7 1/2"

9' 0"

12' 4"

12' 2"

40' 0"

12' 2"

12' 6"

12' 6"

6' 0"

CAB.

CAB.

CAB.

KITCHEN  
COUNTER

FIRE PLACE







EXIST. WOOD BEAMS/ FRAMING

A2

MINK BARN-EAST WALL: EXT./INT. ELEVATIONS

SCALE: 1/8" = 1' 0"

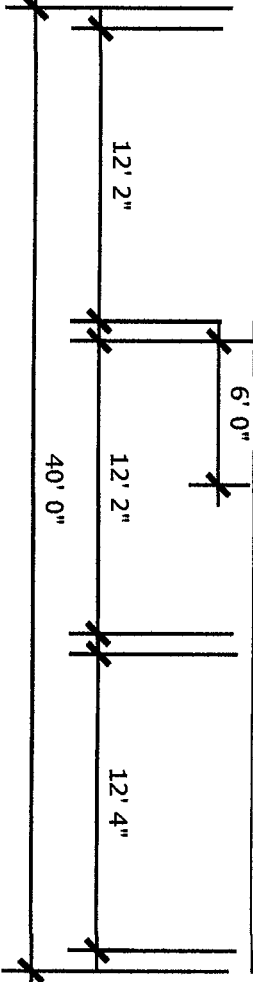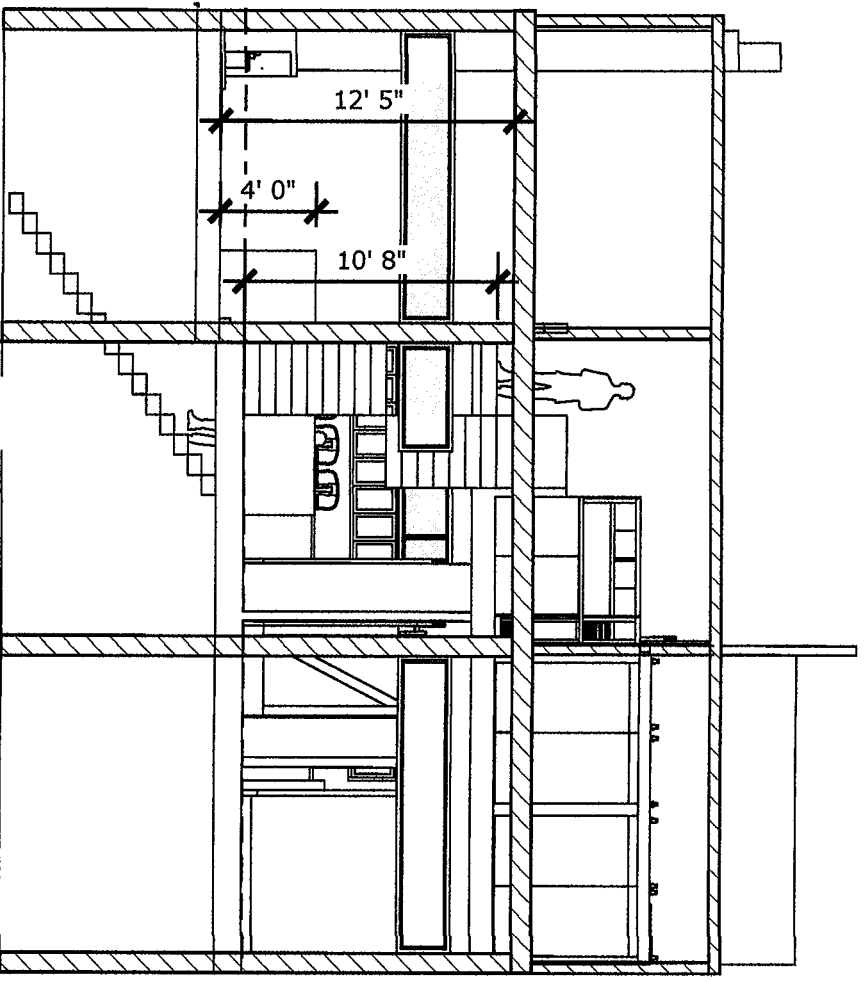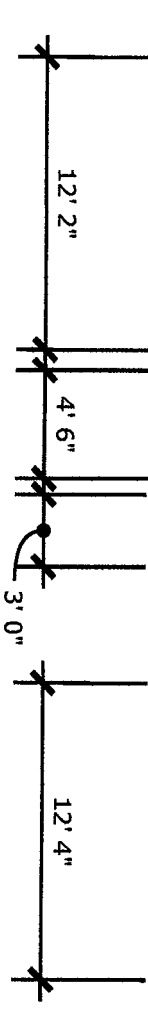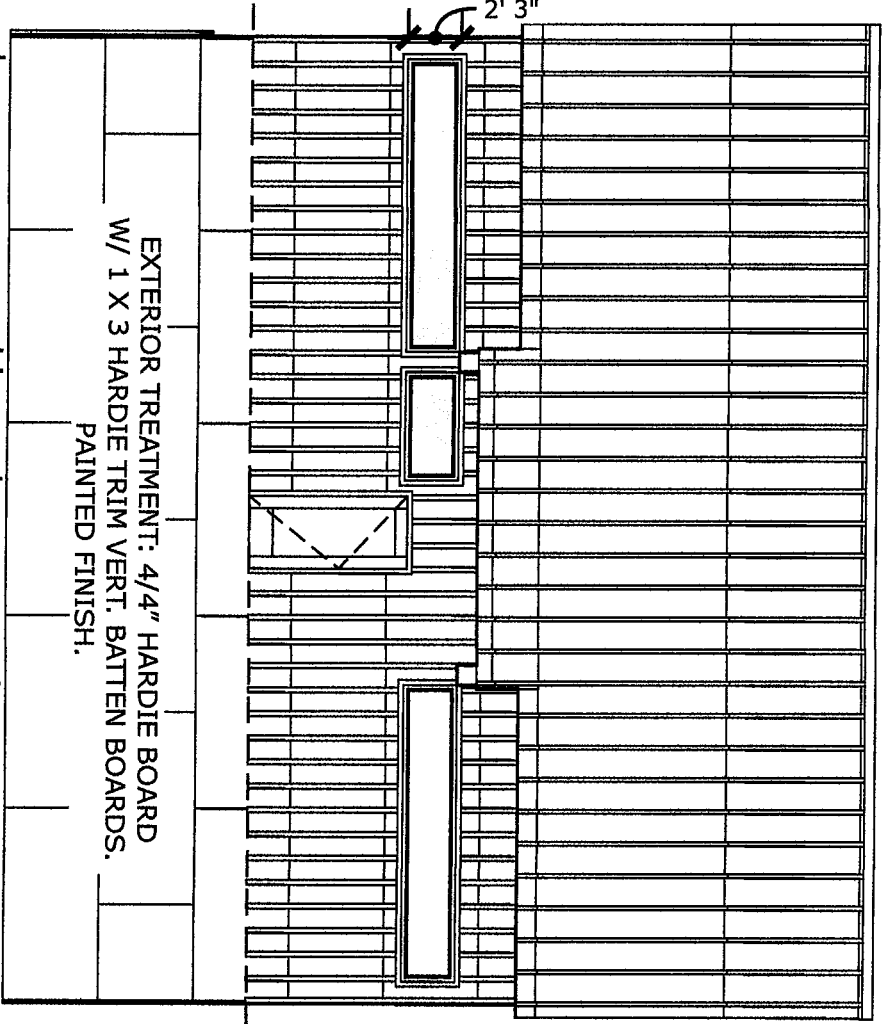


EXIST. WOOD BEAMS/ FRAMING

A2

MINK BARN-WEST WALL: EXT./ INT. ELEVATIONS

SCALE: 1/8" = 1' 0"

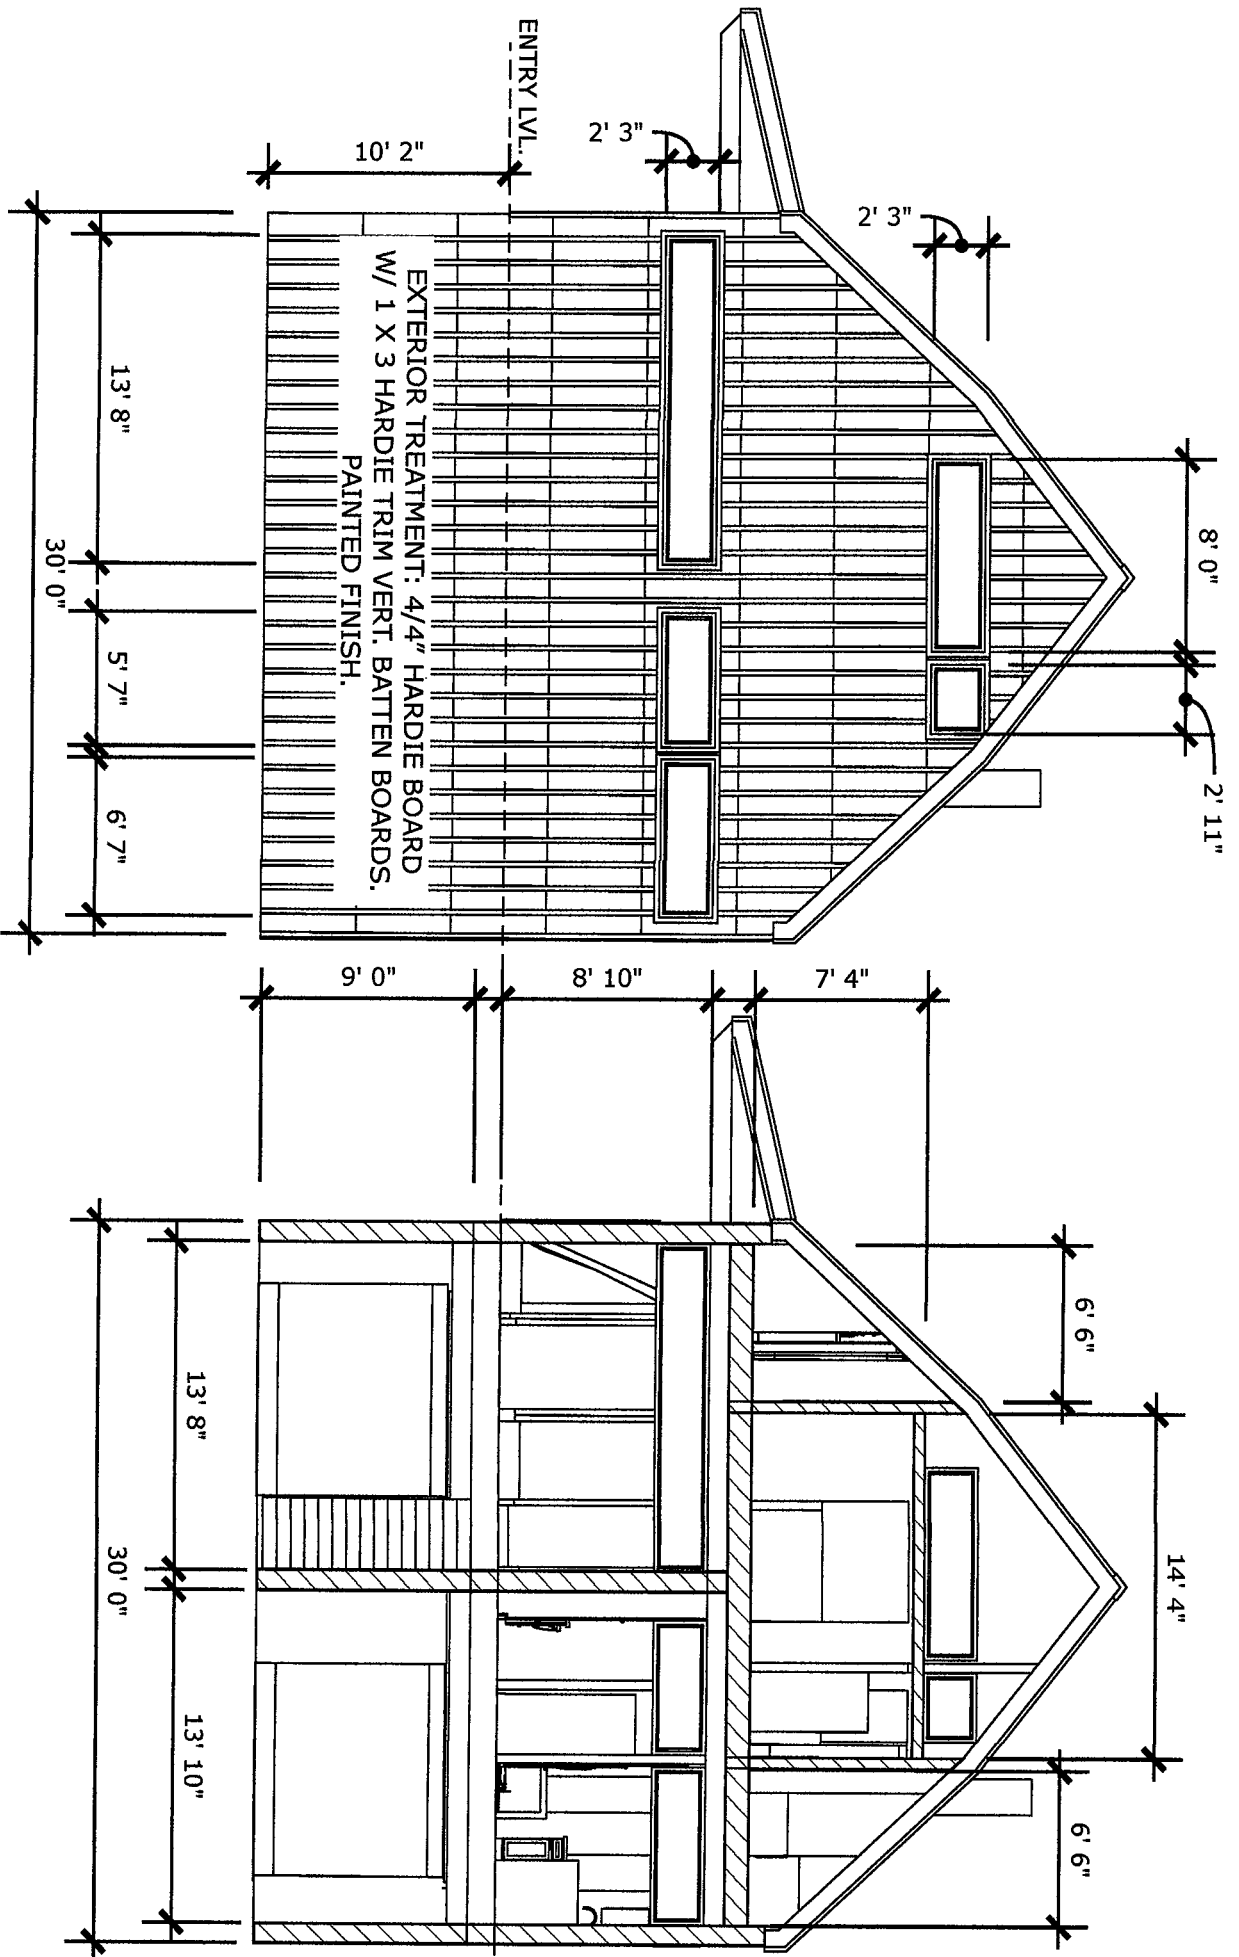

A4

MINK BARN-SOUTH WALL: EXT./INT. ELEVATIONS  
SCALE: 1/8" = 1' 0"