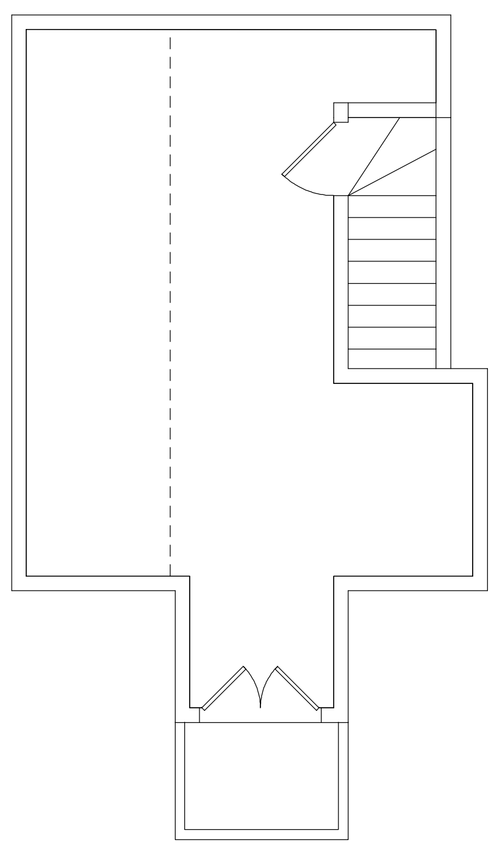

THIRD FLOOR PLAN

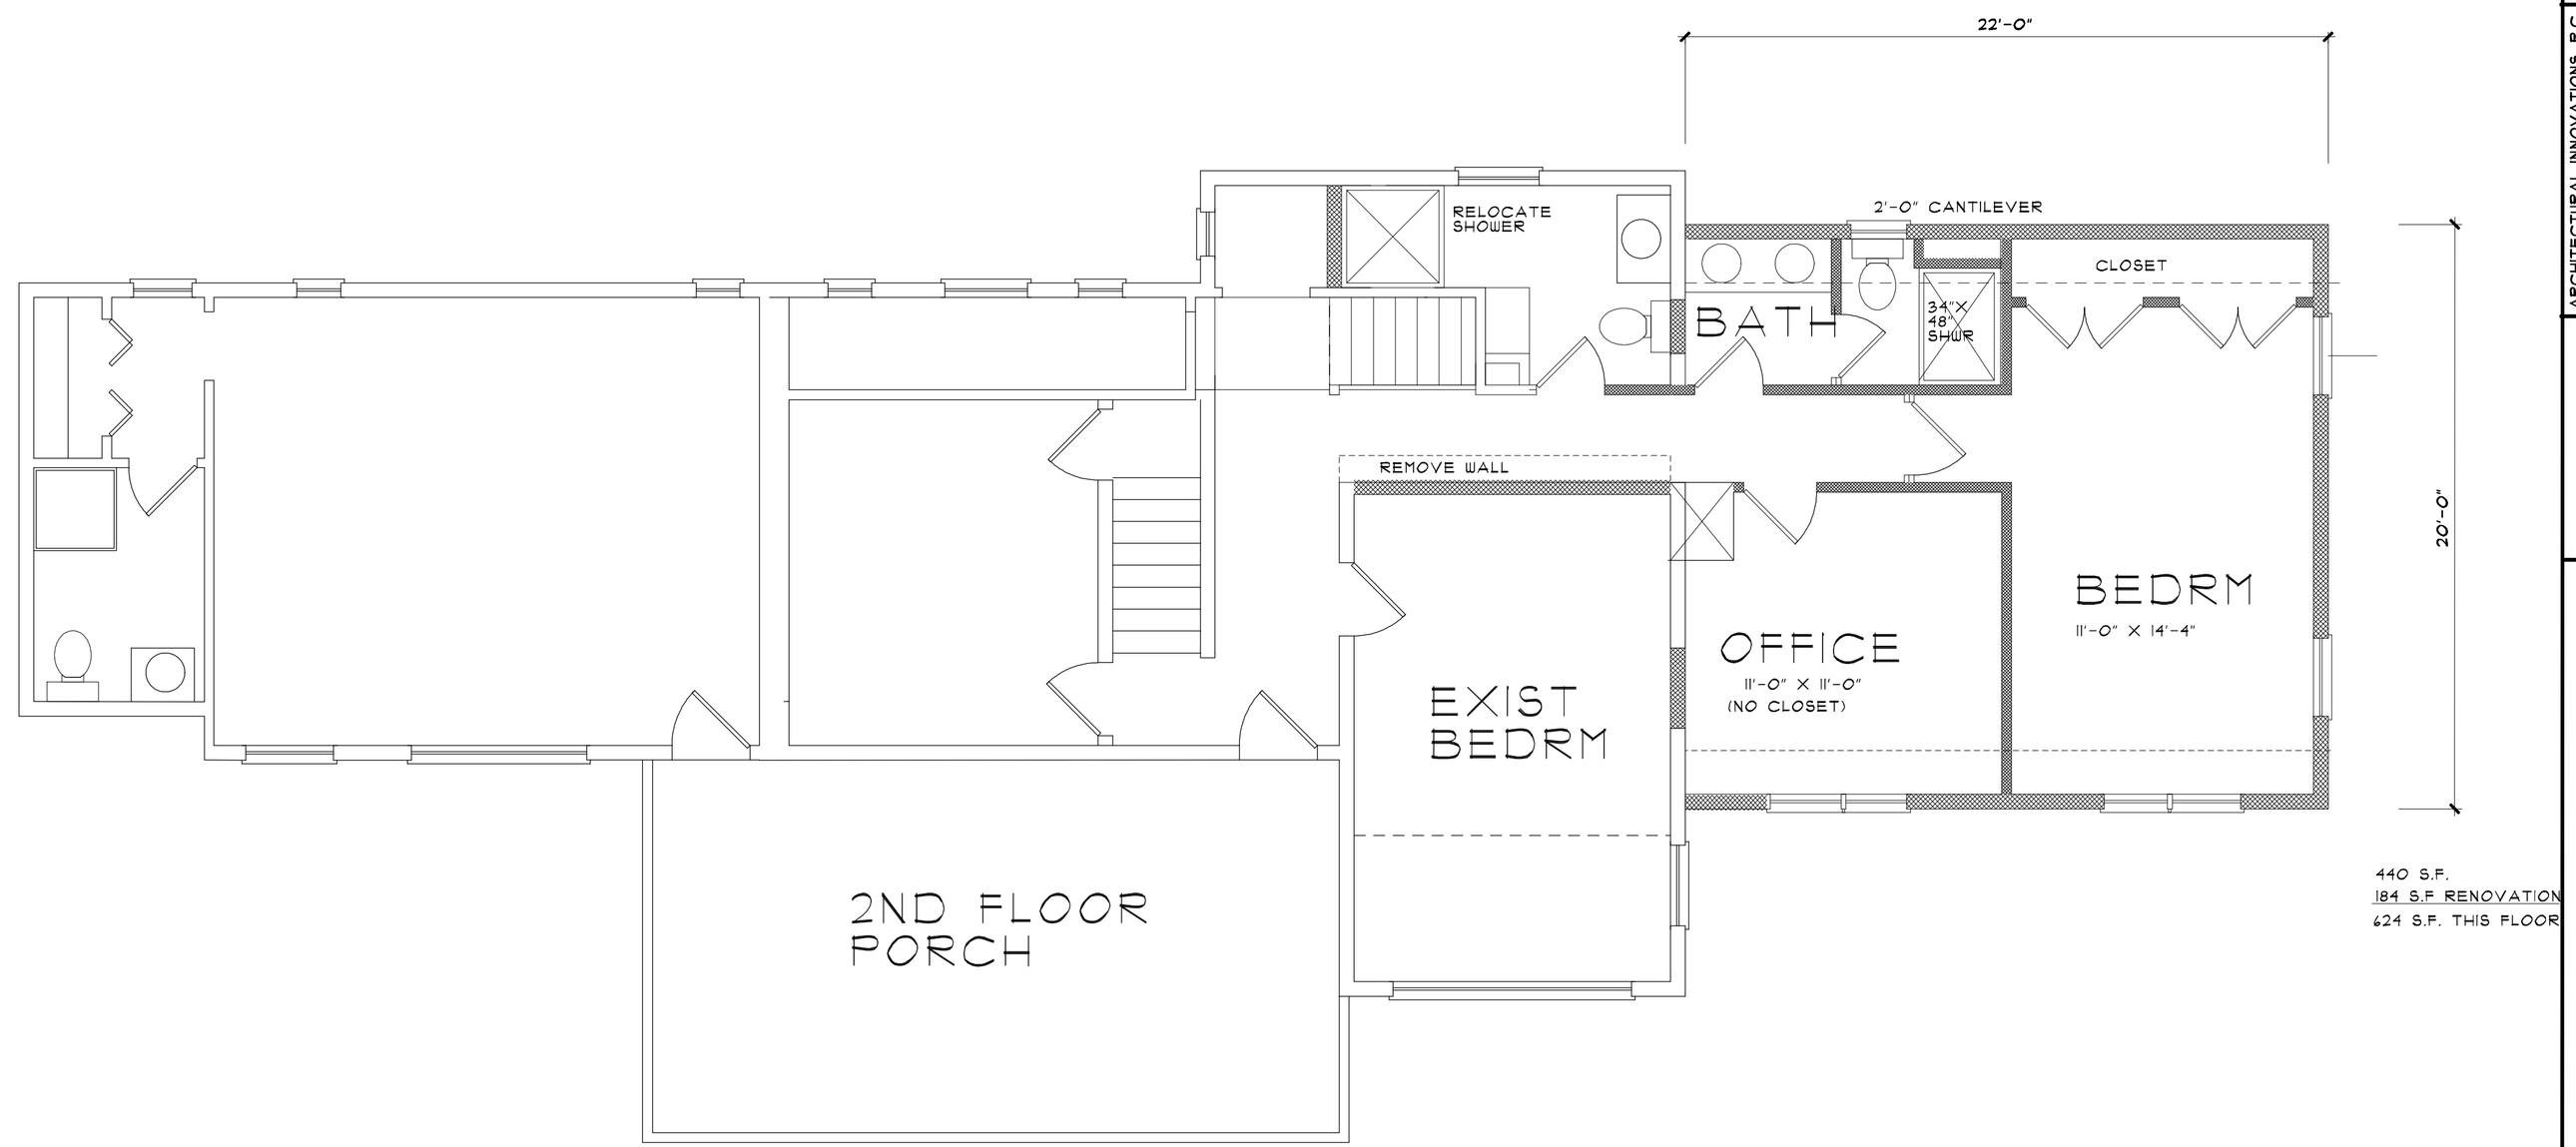

SECOND FLOOR PLAN

THESE PLANS ARE INSTRUMENTS OF SERVICE AND MUST NOT BE USED, REPRODUCED, OR COPIED WITHOUT PRIOR WRITTEN CONSENT.

UNAUTHORIZED ALTERATIONS TO THESE PLANS IS A VIOLATION OF THE NEW YORK STATE EDUCATION LAW, SECTION 7209, ARTICLE 145.

CONTRACTOR TO VERIFY ALL NOTES AND DIMENSIONS BEFORE PROCEEDING WITH CONSTRUCTION. ALL DISCREPANCIES TO BE REPORTED TO ARCHITECT AND/OR OMISSIONS.

CONTRACTOR SHALL BE RESPONSIBLE FOR CONSTRUCTION MEANS AND METHODS, COORDINATION OF TRADES, PROCEDURES AND SAFETY PRECAUTIONS AND PROGRAMS IN CONNECTION WITH THE WORK.

ARCHITECTURAL INNOVATIONS, P.C.

NO.	REVISION	DATE	BY

ARCHITECTURAL INNOVATIONS

99 SHOREHAM DRIVE
ROCHESTER, NEW YORK 14618
585-385-5540 E-MAIL AIPC@AOL.COM

PROJECT
ADDITION TO THE FUTERMAN RESIDENCE

DRAWING TITLE

PROJECT LOCATION 4803 WEST LAKE ROAD
CANANDAIGUA, NEW YORK

CLIENT
ELI AND PEGGY FUTERMAN

SHEET NO.

DRAWN BY
JHS

PROJECT NO.
17-023