
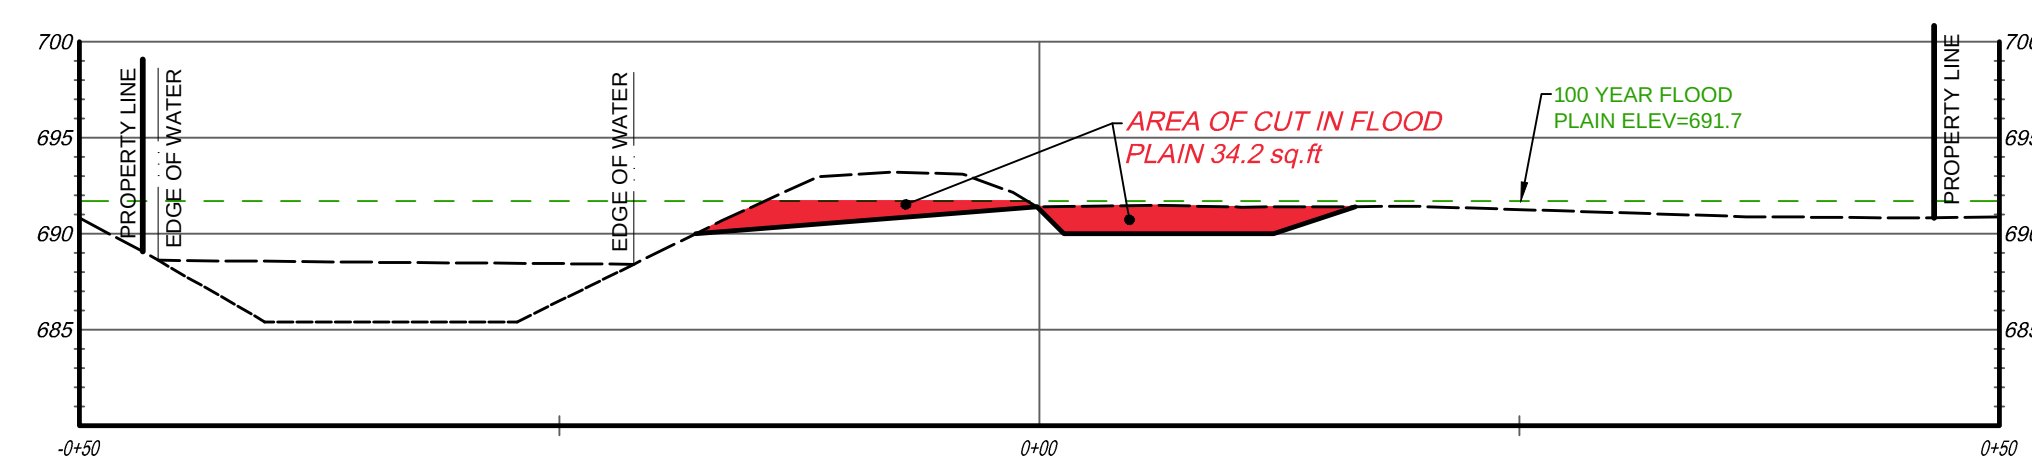
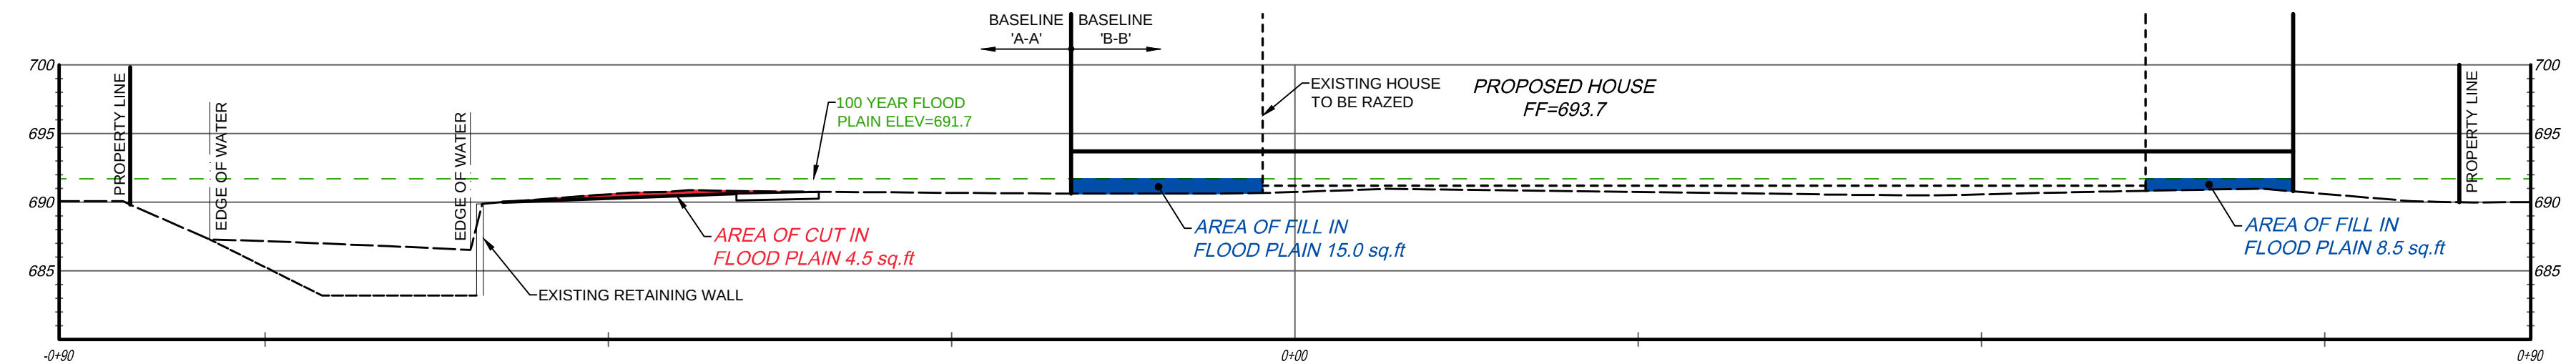
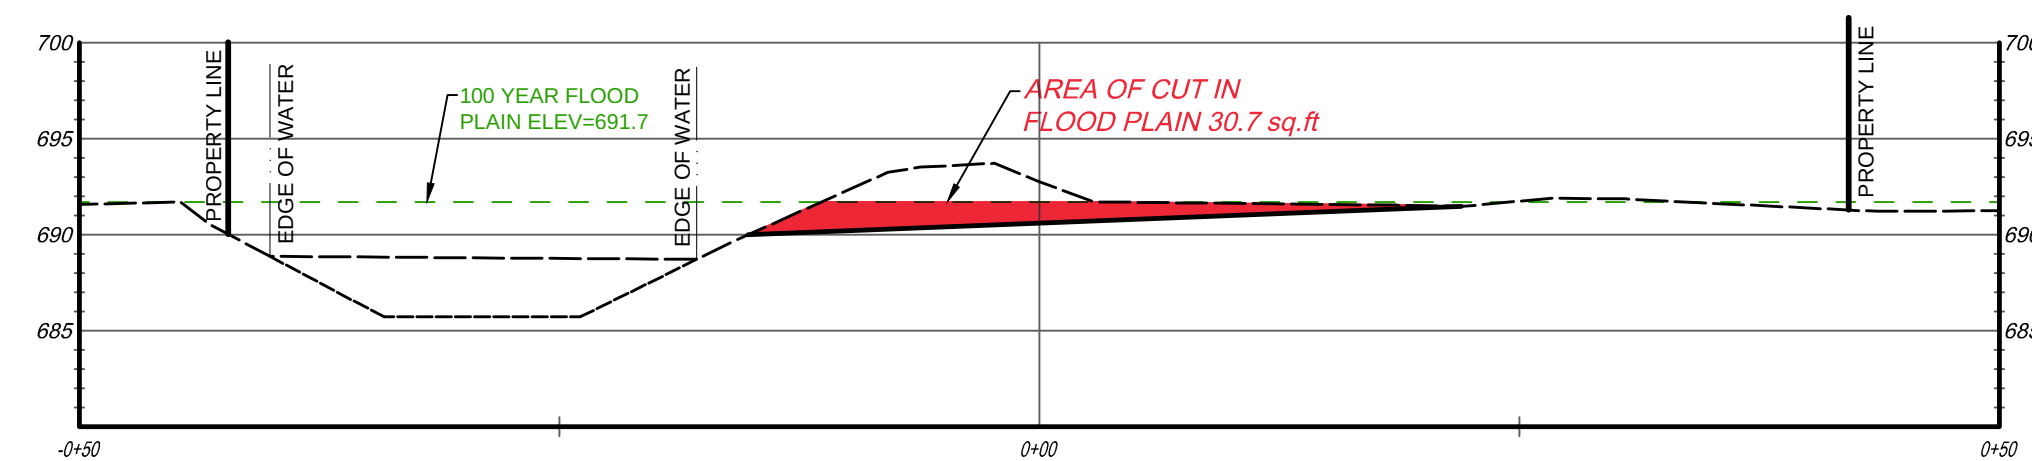
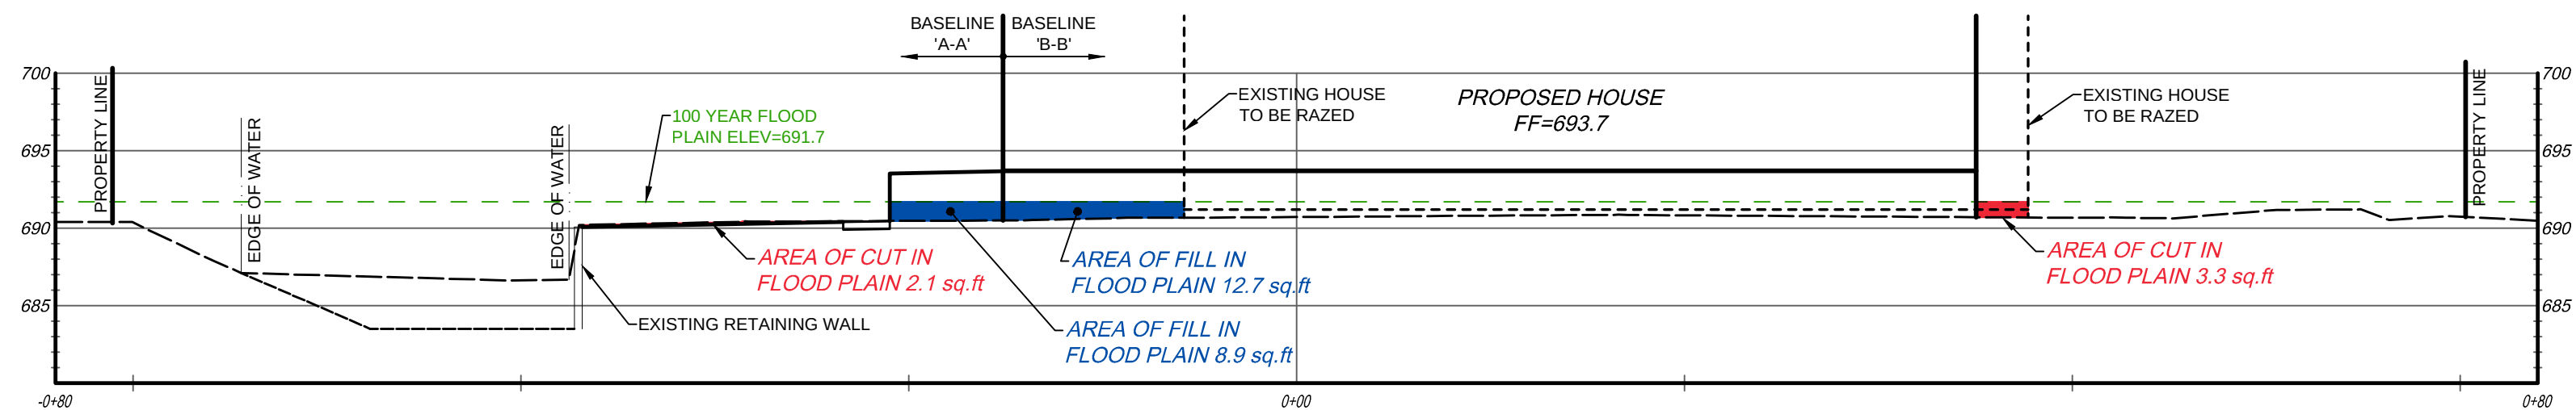
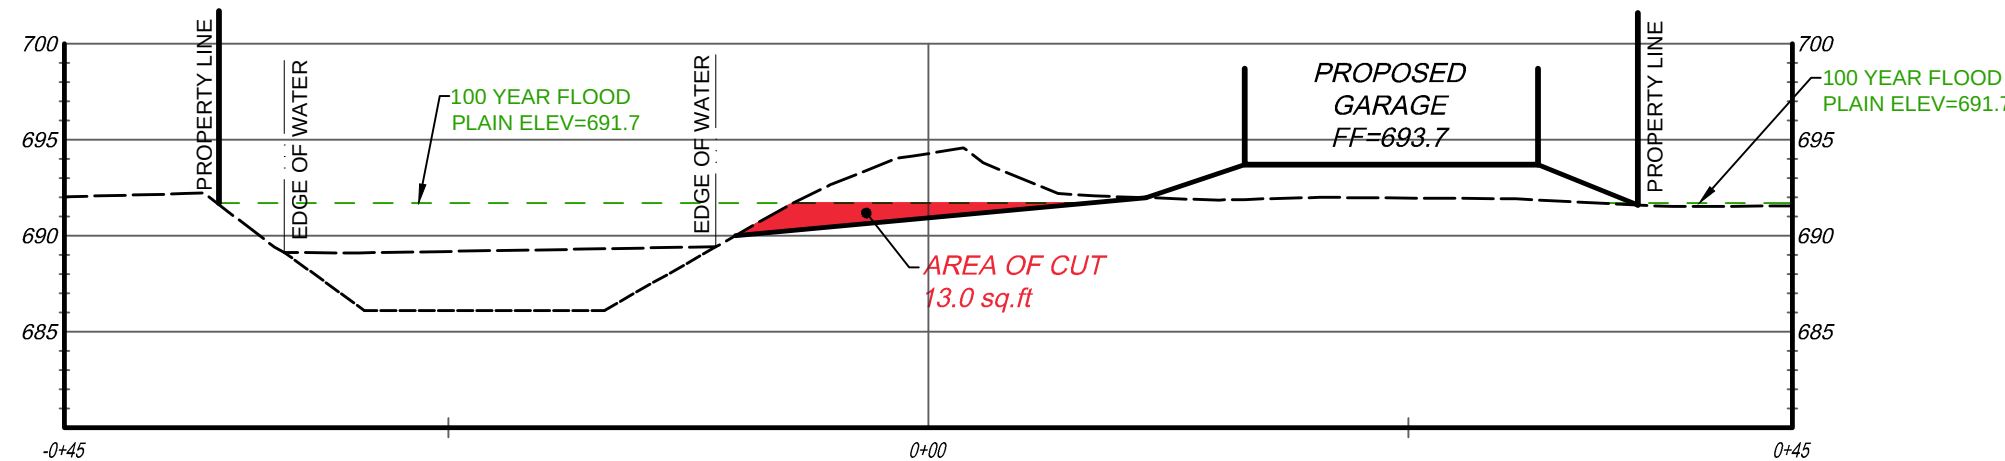
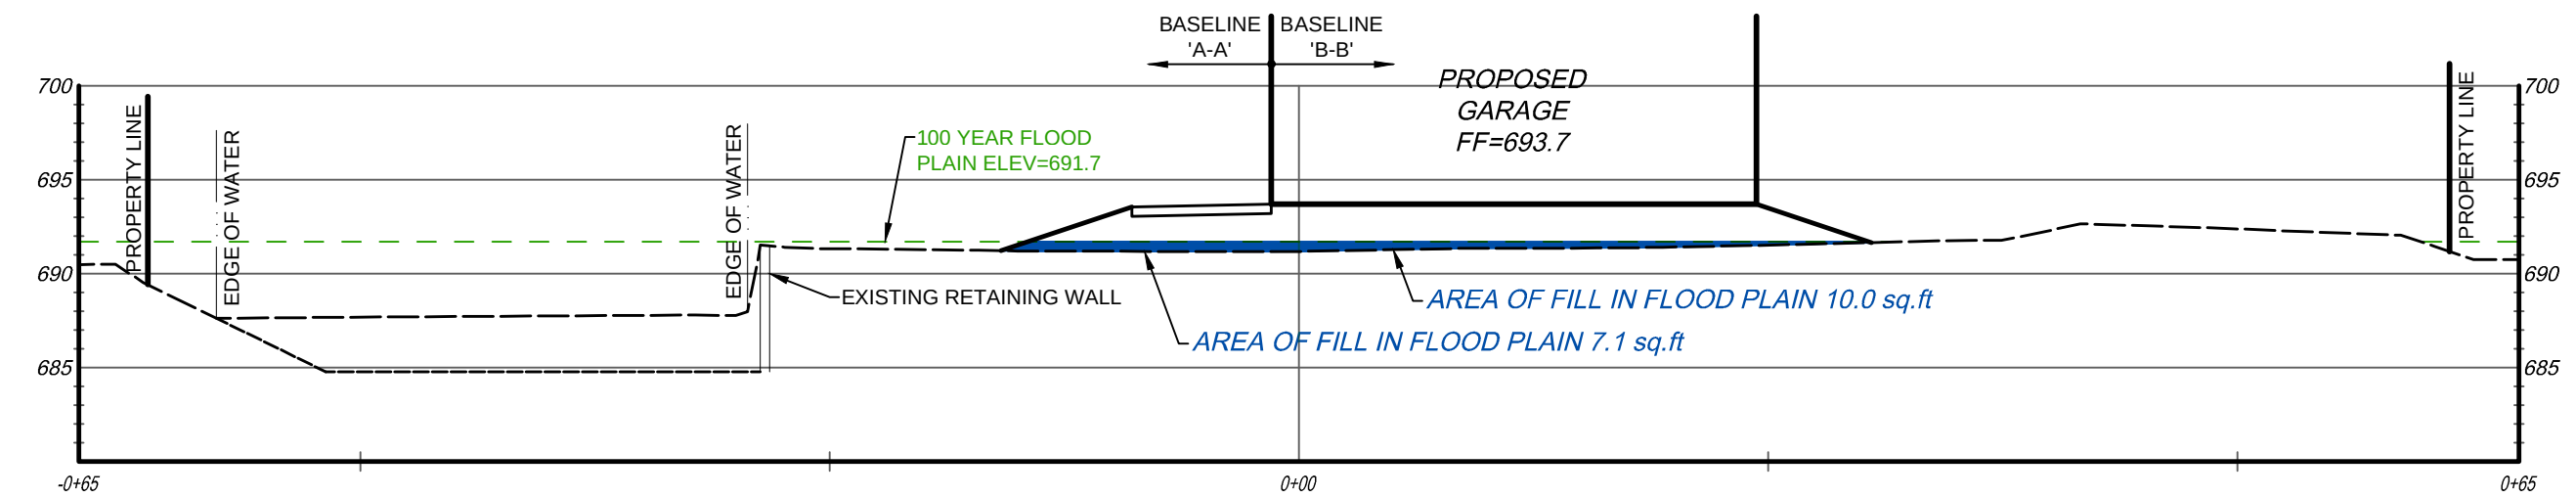


BASELINE A-A CUT BELOW 100 YR FLOOD PLAIN ELEVATION			
SECTION (STATIONING)	AREA (sq.ft.)	VOLUME (cu.ft.)	ACC. VOLUME (cu.ft.)
0+00	6.1	0	0
0+29	13.0	277	277
0+68	30.7	852	1,129
1+08	34.2	1,298	2,427
1+48	21.6	1,116	3,543
2+02	0.0	583	4,126
2+54	2.1	65	4,181
2+86	4.5	58	4,239
2+99	26.9	204	4,443


BASELINE A-A FILL BELOW 100 YR FLOOD PLAIN ELEVATION			
SECTION (BASELINE STATION)	AREA (sq. ft.)	VOLUME (cu. ft.)	ACC. VOLUME (cu. ft.)
0+00	0	0	0
0+29	0	0	0
0+68	0	0	0
1+08	0	0	0
1+48	0	0	0
2+02	7.1	192	192
2+54	8.9	416	608
2+86	0	142	750
2+99	0	0	750

BASELINE B-B FILL BELOW 100 YR FLOOD PLAIN ELEVATION			
SECTION (BASELINE STATION)	AREA (sq.ft.)	VOLUME (cu.ft.)	ACC. VOLUME (cu.ft.)
0+00	10.0	0	0
0+38	12.7	431	431
0+70	23.5	579	1,010
0+87	94.3	1,001	2,011

TOTAL CUT = 165 cu. yds.
TOTAL FILL = 102 cu.yds

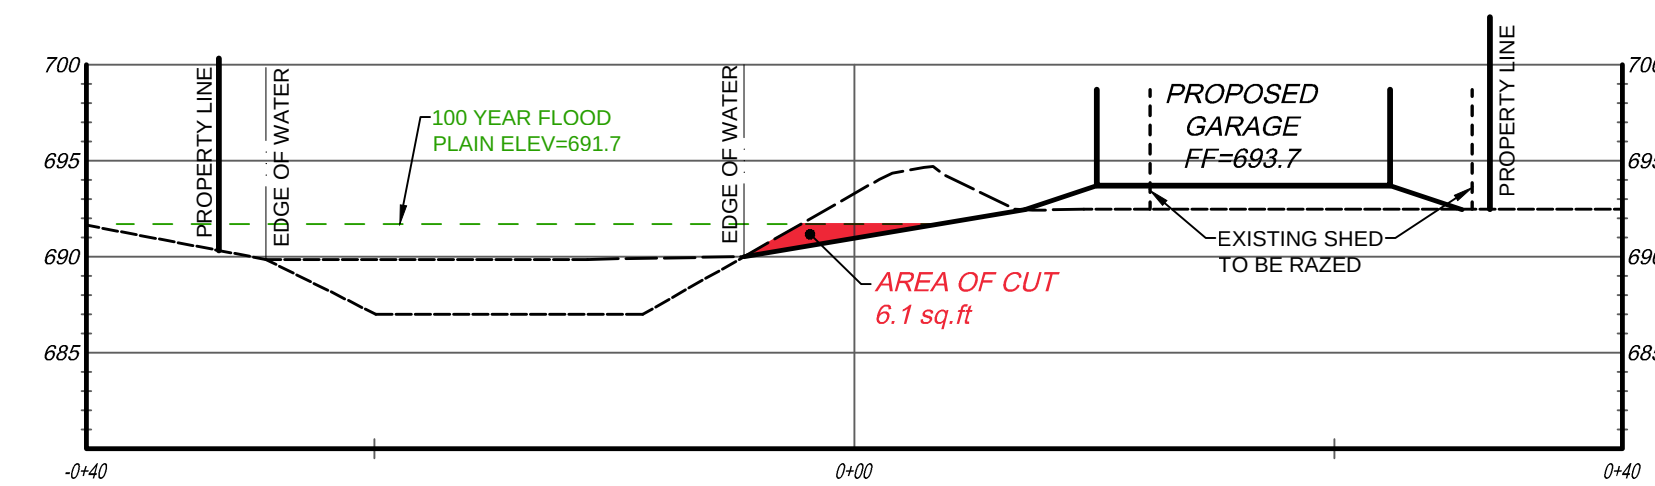


EXISTING UTILITIES (LOCATION, SIZES AND INVERTS) SHOWN ON THE PLANS ARE APPROXIMATE AND ARE NOT CERTIFIED AS TO THE ACCURACY OF THEIR LOCATION OR COMPLETENESS. THE CONTRACTOR SHALL BE RESPONSIBLE FOR DETERMINING THE EXACT LOCATIONS AND DEPTHS OF ALL UTILITIES AND STRUCTURES IN THE PATH OF, OR CLOSELY PARALLEL TO, OR UNDER, THE PROPOSED CONSTRUCTION. THE CONTRACTOR SHALL BE RESPONSIBLE FOR ANY DELAYS OR DAMAGES OCCURRING AS A RESULT OF INCORRECTLY LOCATED UTILITIES. THE CONTRACTOR SHALL BE RESPONSIBLE FOR NOTIFYING ALL AFFECTED UTILITY OWNERS IN AMPLE TIME FOR THEM TO LOCATE AND MARK THEIR FACILITIES. THE CONTRACTOR SHALL ALSO NOTIFY UNDERGROUND UTILITY LOCATION SERVICE AT LEAST 48 HOURS IN ADVANCE OF COMMENCING ANY WORK.

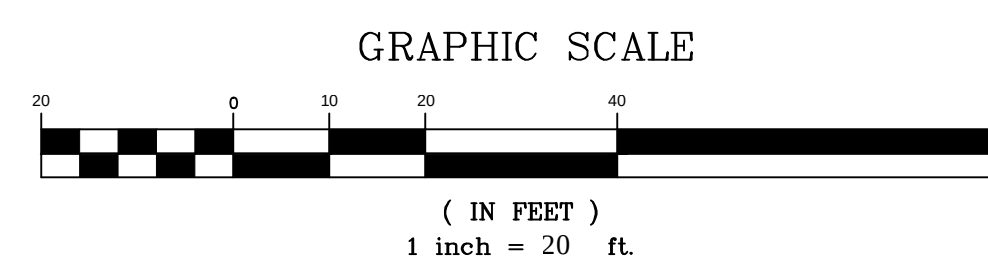[illegible]

COPYRIGHT © 2017
COSTICH ENGINEERING, D.P.O.


IT IS A VIOLATION OF LAW FOR ANY PERSON, UNLESS ACTING UNDER THE DIRECTION OF A LICENSED PROFESSIONAL ENGINEER, LAND SURVEYOR, ARCHITECT OR LANDSCAPE ARCHITECT, TO ALTER A ITEM ON THIS DOCUMENT IN ANY WAY. ANY LICENSEE WHO ALTERS THIS DOCUMENT IS REQUIRED BY LAW TO AFFIX HIS/HER SEAL AND THE NOTATION "ALTERED BY:", FOLLOWED BY HIS/HER SIGNATURE AND SPECIFIC DESCRIPTION OF THE ALTERATION, TO THE DOCUMENT.

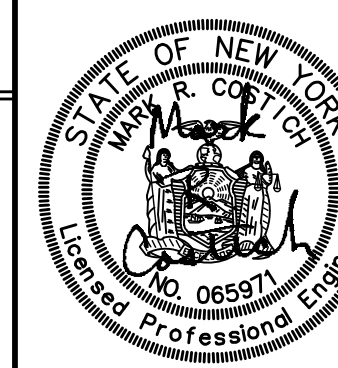

	PROJECT ENGINEER
	M.R.C.
	DRAWN BY
	D.E.L.
	BOUNDARY

TOPO/BASE	

DATE	
02/10/2017	
SCALE	
1"=10'	

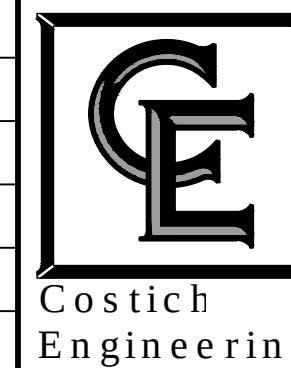

- Civil Engineering
- Land Surveying
- Landscape Architecture

217 Lake Avenue
Rochester, NY 14608

TITLE OF PROJECT	5265 MENTETH DRIVE SITE DEVELOPMENT PLANS
------------------	--

TITLE OF DRAWING	SECTIONS
------------------	----------

LOCATION OF PROJECT 5265 MENTETH DRIVE
CANANDAIGUA, NY 14424

CLIENT	JOEL REISER & NANCY HYMAN 6 WINDHAM CIRCLE
--------	---

DWG. # 6274
CA300