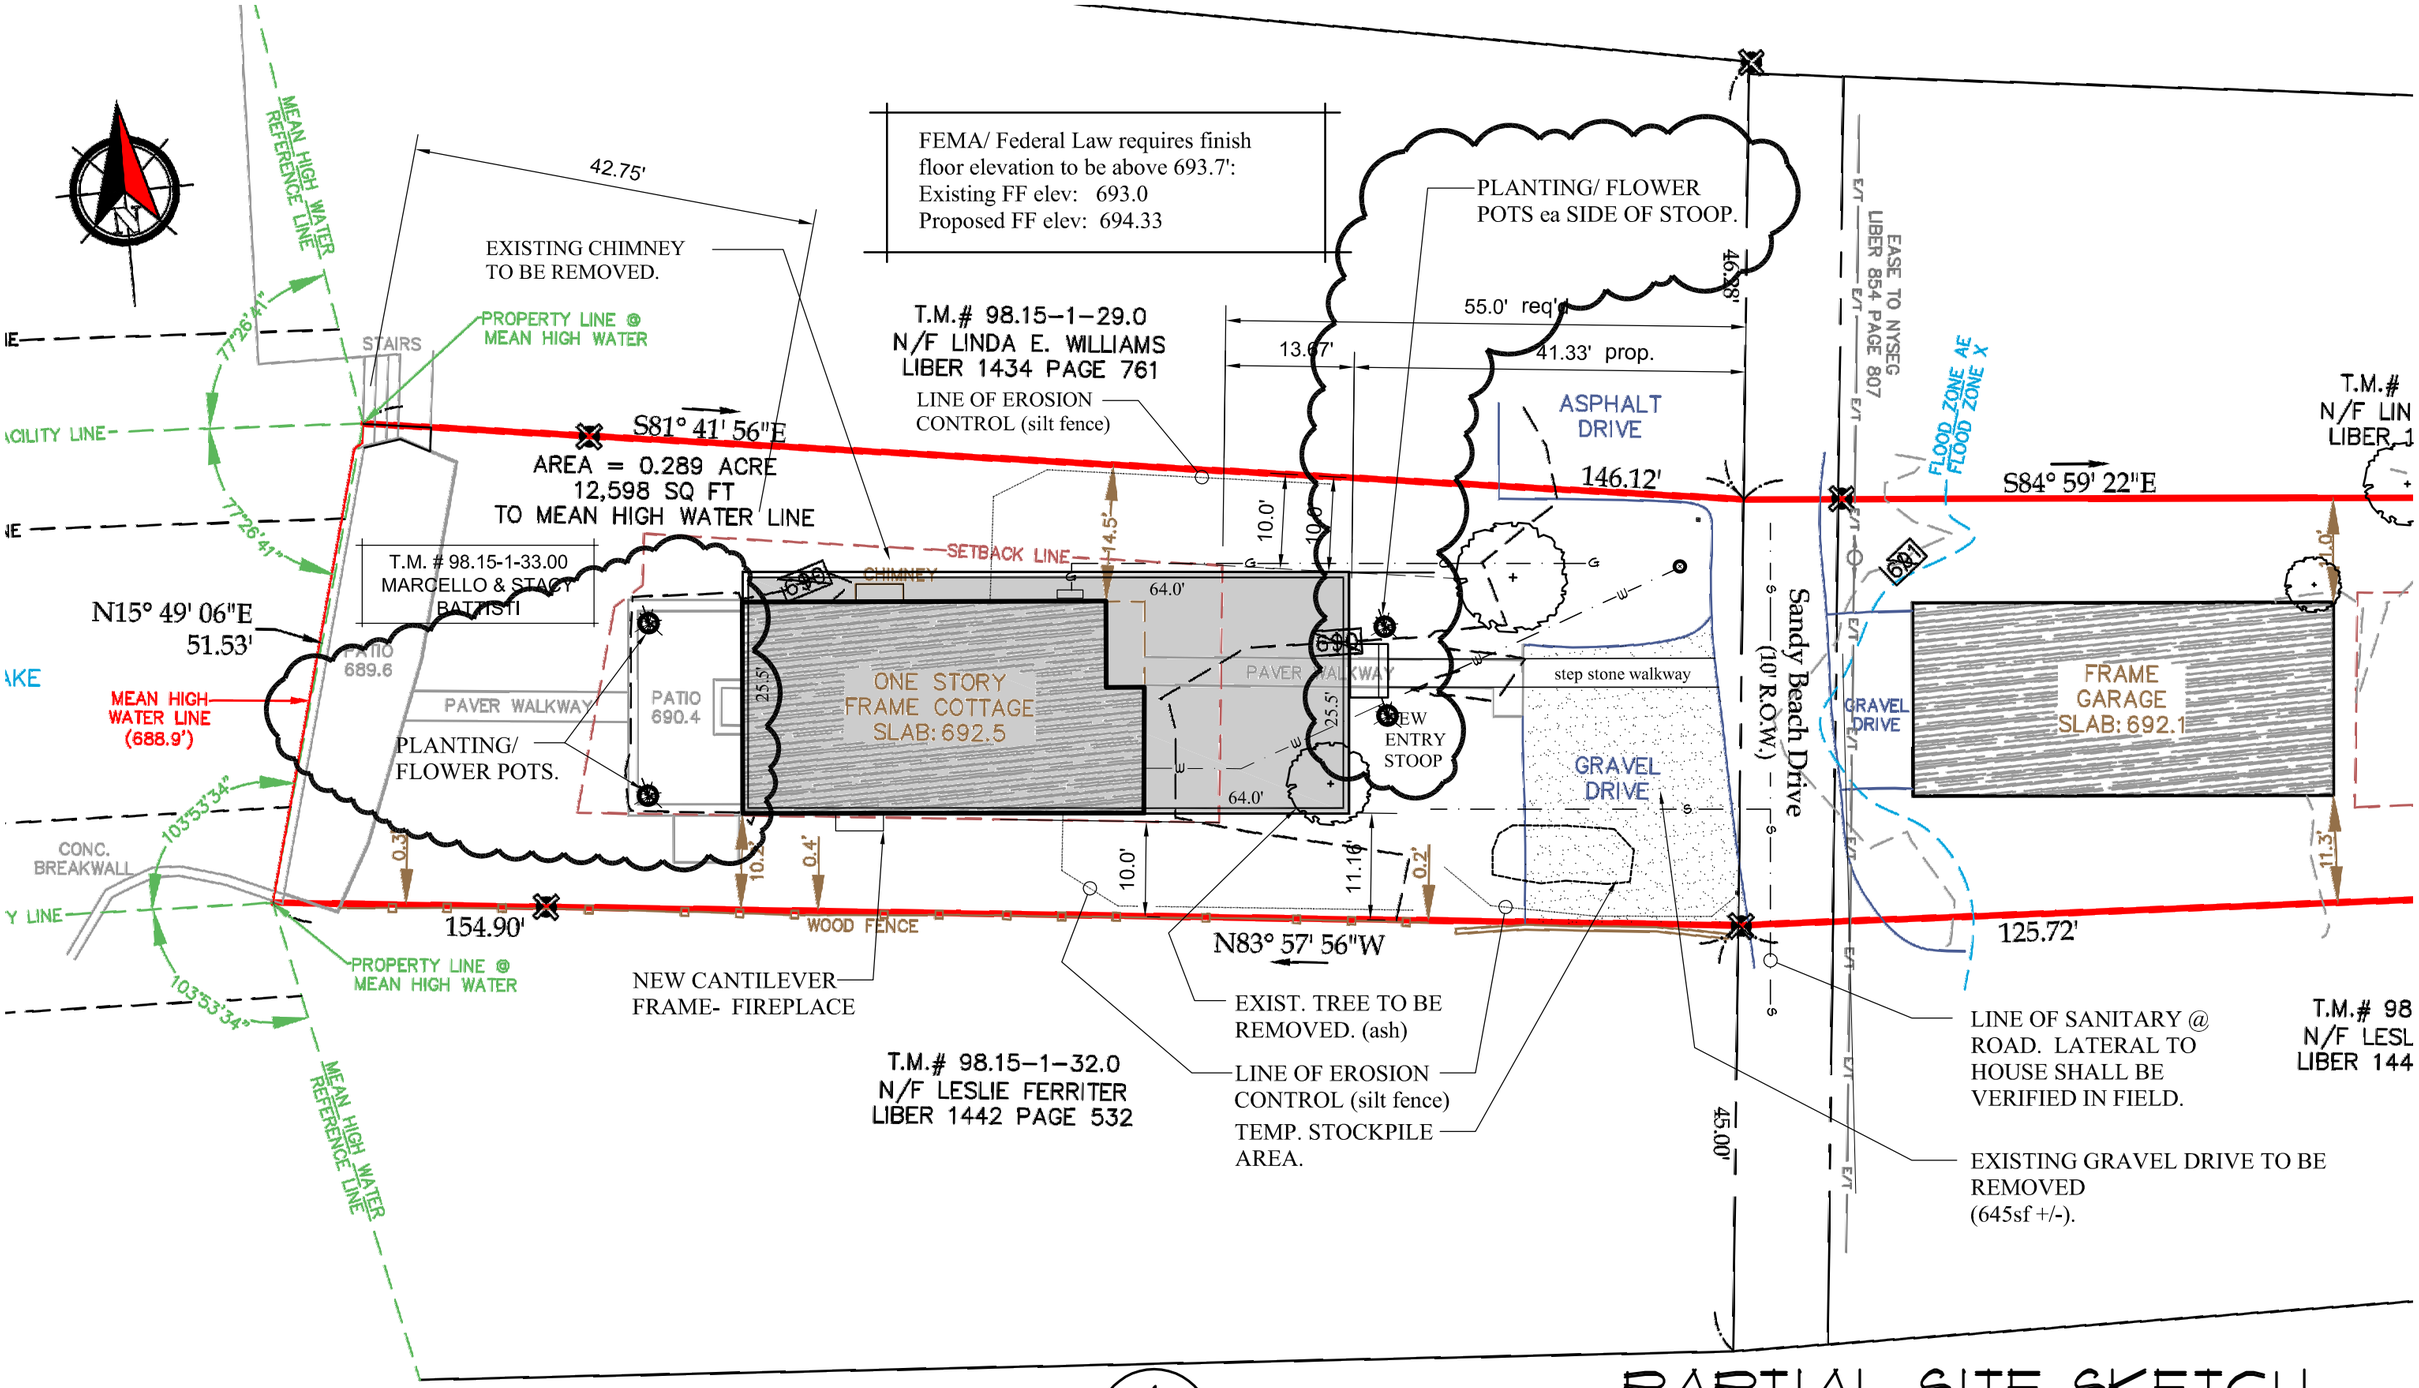

1
SP1

PARTIAL SITE SKETCH

SCALE: 1/16"=1'-0"