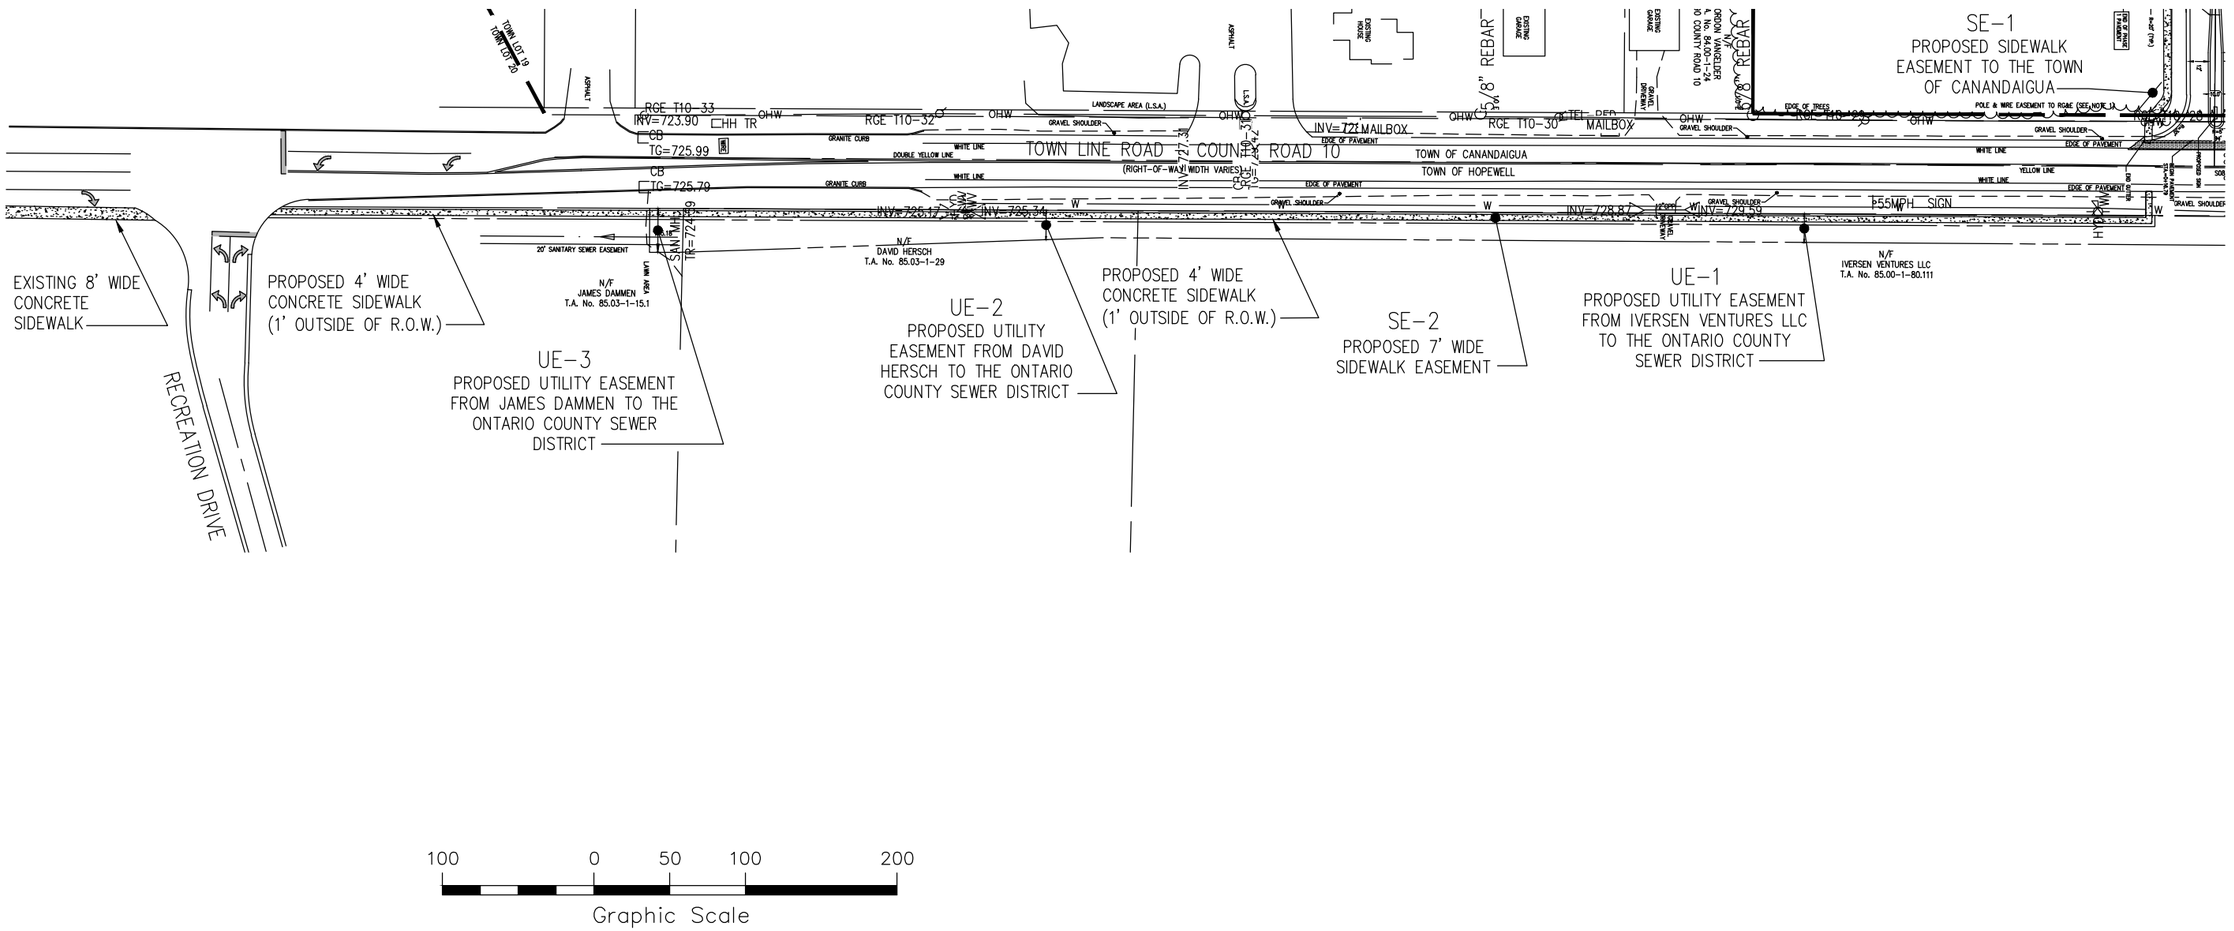

Exhibit 03

CANANDAIGUA FAMILY APARTMENTS

County Road 10 Sidewalk Exhibit

Town of Canandaigua, Ontario County, New York

Scale:
1"=100'

BME ASSOCIATES
ENGINEERS • SURVEYORS • LANDSCAPE ARCHITECTS
10 LIFT BRIDGE LANE EAST
FAIRPORT, NEW YORK 14450
WWW.BMEPC.COM
PHONE 585-377-7360
FAX 585-377-7309