*Building Sign #1

(2)
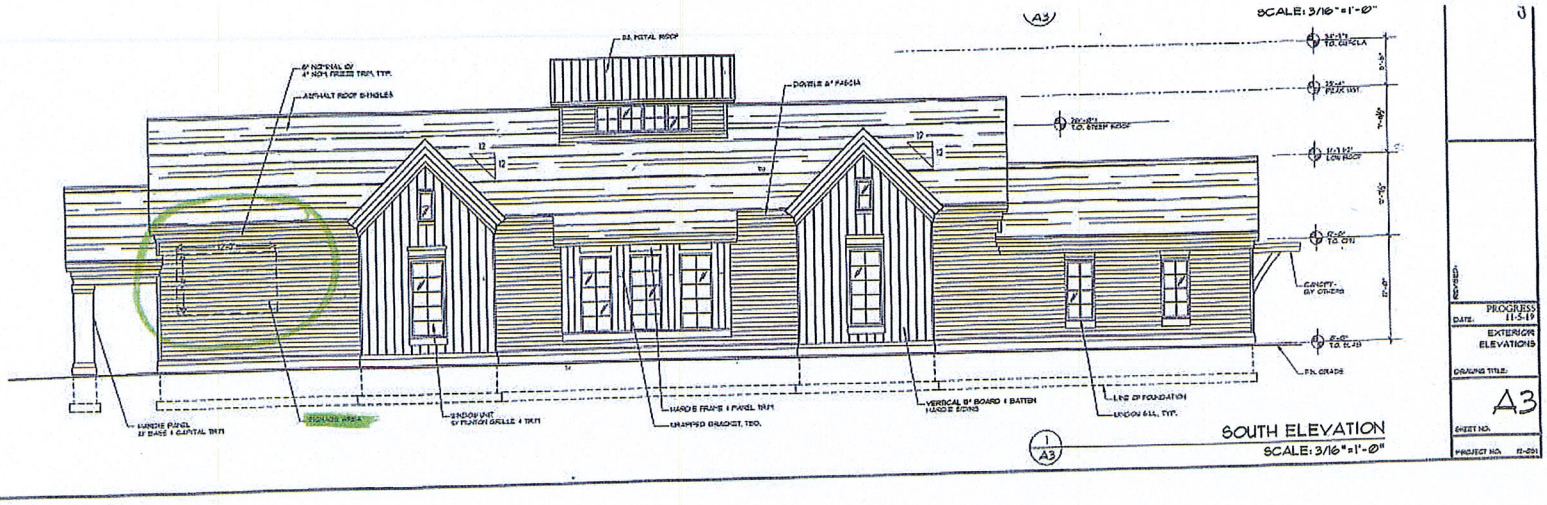
30" Channel Letters (HaloLit)