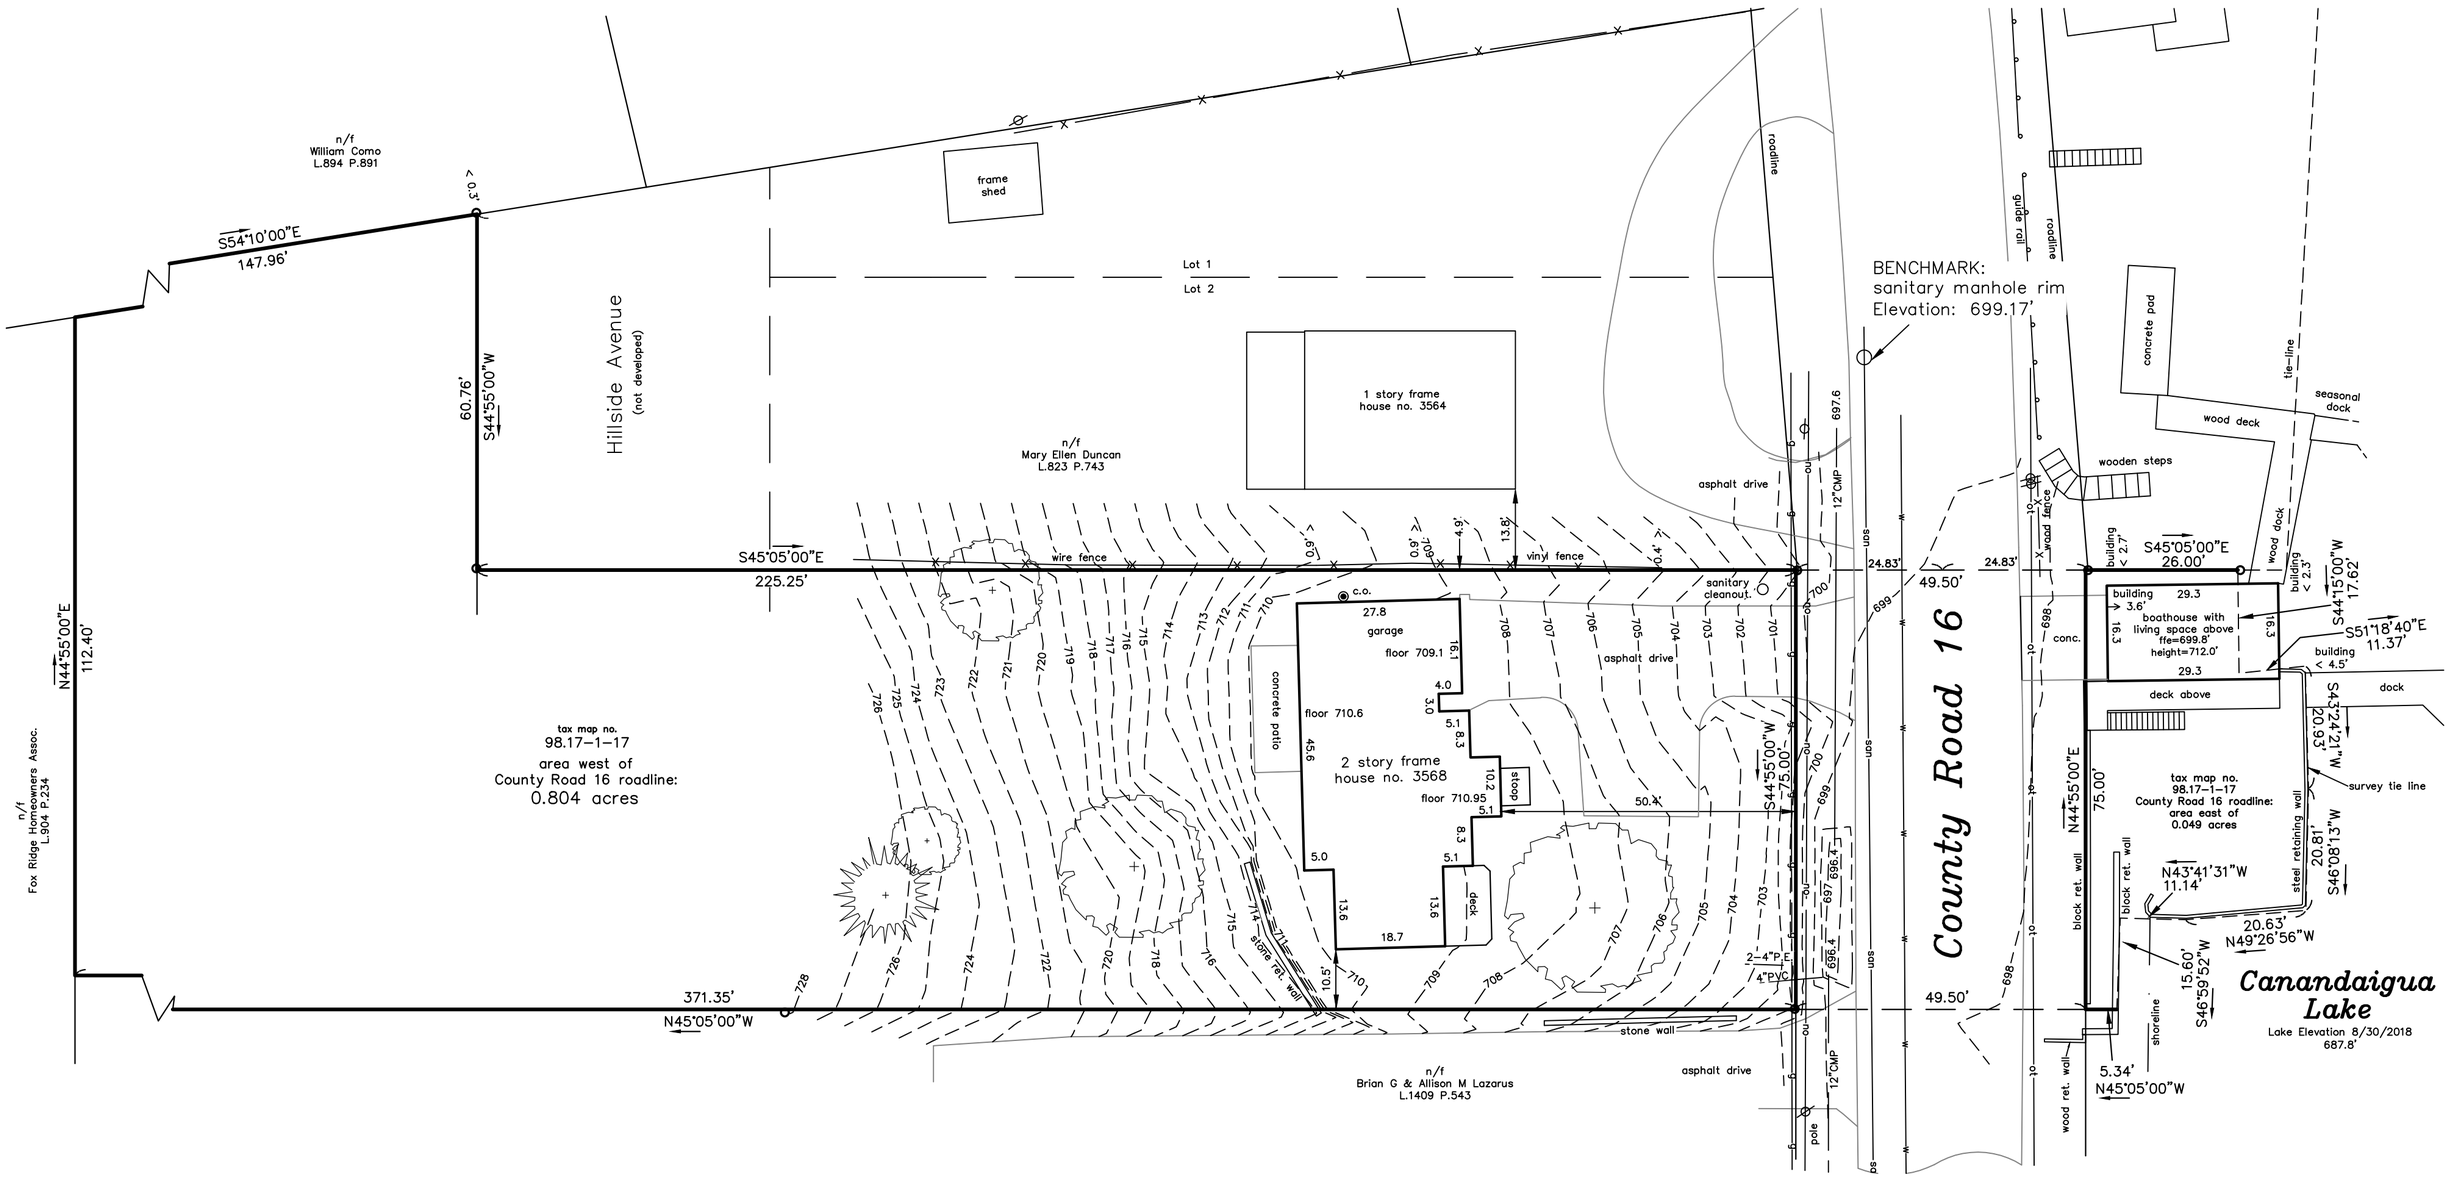

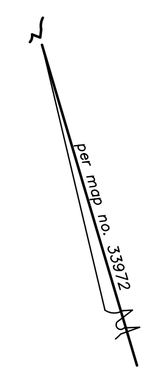

Notes & References

1. The appropriate utility companies should be contacted for stake out prior to excavation
2. Liber 1395, page 260 of deeds
3. Filed Map No. 33972
4. This plan is subject to any easements or encumbrances that an updated search of title may reveal.
5. Elevation Datum: NAVD29

Existing Conditions
Plan of Land of

Brendan T. & Jessica K. Wood

Town of Canandaigua
Ontario County, New York
Scale: 1 inch = 20 feet September 26, 2018

field inspected 1/24/22

I certify that his plan was prepared on March 8, 2022, from notes of a field instrument survey completed on August 30, 2018, and from materials referenced hereon.

David M. Parrinello NYSPLS 049724

Freeland–Parrinello
LAND SURVEYORS
42 Beeman Street
Canandaigua, New York 14424
(585)394–5110

2015–287EX