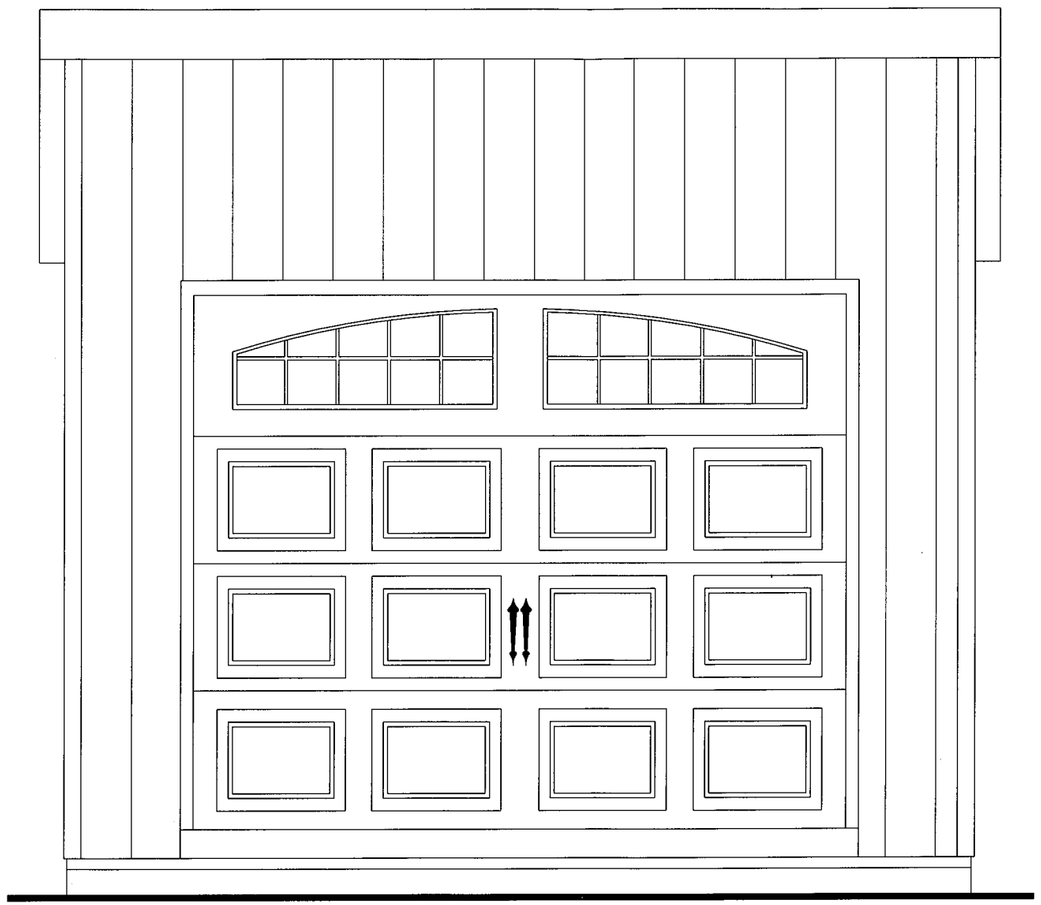

# FRONT ELEVATION


WOODTEX
3700 Rt. 14
Himrod, NY 14842
PH: (607)243-5141
Fax: (607)243-5567
www.woodtex.com


WOODTEX

| REV# | DATE | REVISIONS | BY: |
|---|---|---|---|
| | | | |

DRAWN BY: WOODTEX
DATE: 06-15-16
SCALE: 1/2"=1'-0"
CHECKED BY:

CUSTOMER/PROJECT:
LEWIS NORRY
1465 MONROE AVE
ROCHESTER, NY 14618

BUILDER:
WOODTEX
3700 ROUTE 14
HIMROD, NY 14842

FILE: 13721
SQ.FT.: 114
STATE: NY
TYPE: SHED
MODEL: 10'x12'
DRAWING: FRONT ELEVATION
SHEET: 1

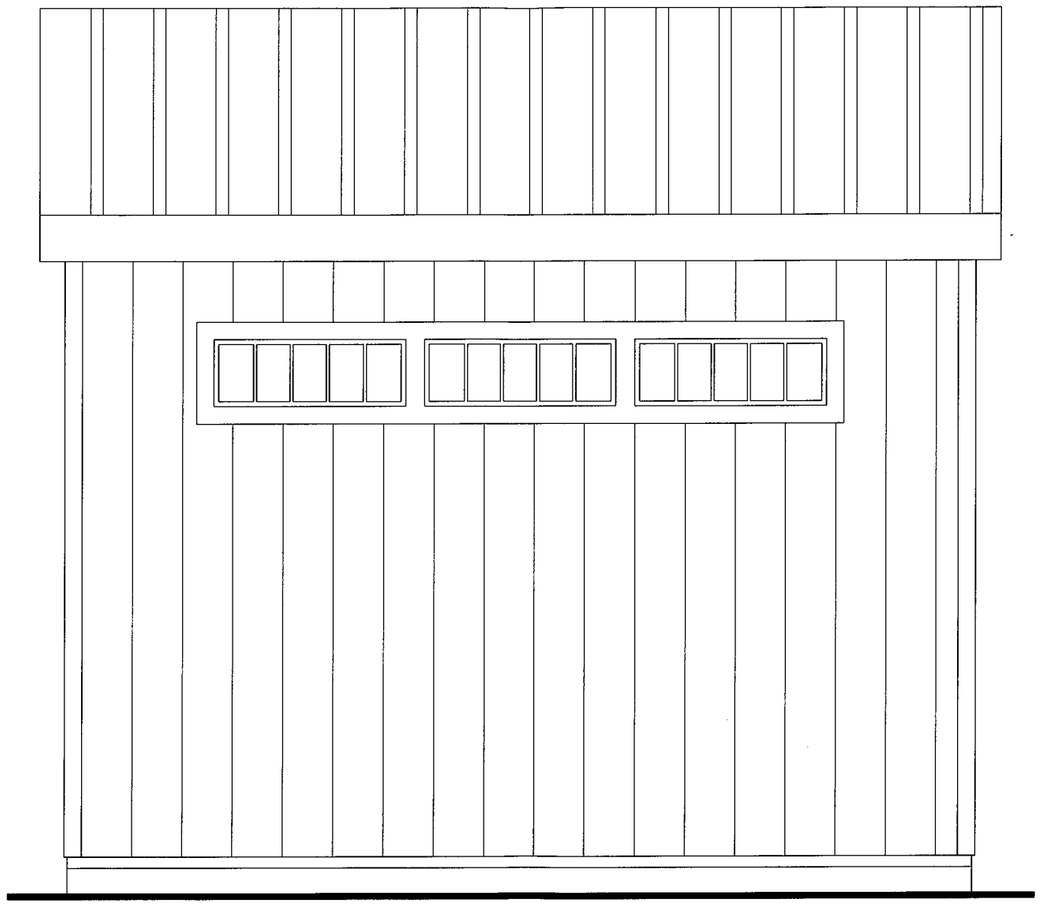

# REAR ELEVATION


WOODTEX
3700 RT 14A
Himrod, NY 14842
PH (607)243-5141
Fax (607)243-5767
www.woodtexbldgs.com


WOODTEX

| REV | DATE | BY: |
|---|---|---|
| | | |

REVISIONS

DRAWN BY: WOODTEX
DATE: 06-15-16
SCALE: 1/2"=1'-0"
CHECKED BY:

CUSTOMER/PROJECT:
LEWIS NORRY
1465 MONROE AVE
ROCHESTER, NY 14618

BUILDER:
WOODTEX
3700 ROUTE 14A
HIMROD, NY 14842

FILE: 13721
SQ.FT.: 114
STATE: NY
TYPE: SHED
MODEL: 10'x12'
DRAWING: REAR ELEVATION
SHEET: 1A

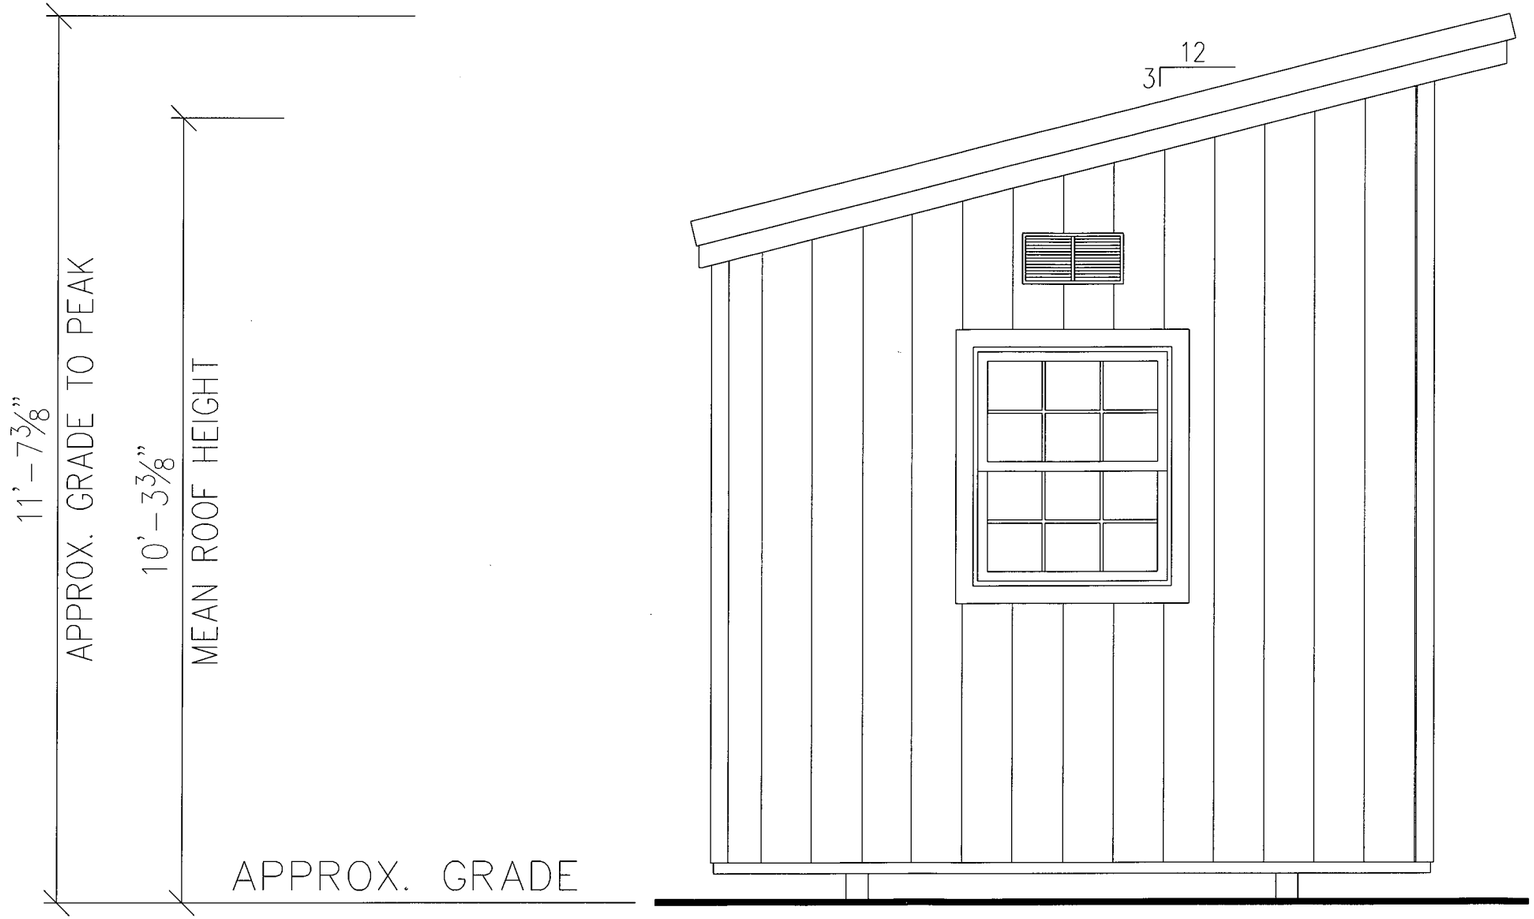


# LEFT SIDE ELEVATION

WOODTEX
3700 RT. 14
Himrod, NY 14842
PH (607)243-5141
Fax (607)243-5767
www.woodtex.com

WOODTEX

| REV# | DATE | BY: |
|---|---|---|
| | | |

REVISIONS

DRAWN BY: WOODTEX
DATE: 06-15-16
SCALE: 1/2"=1'-0"
CHECKED BY:

CUSTOMER/PROJECT:
LEWIS NORRY
745 MONROE AVE
ROCHESTER, NY 14618

BUILDER:
WOODTEX
3700 ROUTE 14
HIMROD, NY 14842

FILE: 13721
SQ.FT.: 114
STATE: NY
TYPE: SHED
MODEL: 10'x12'
DRAWING: LEFT SIDE ELEVATION
SHEET: 1B

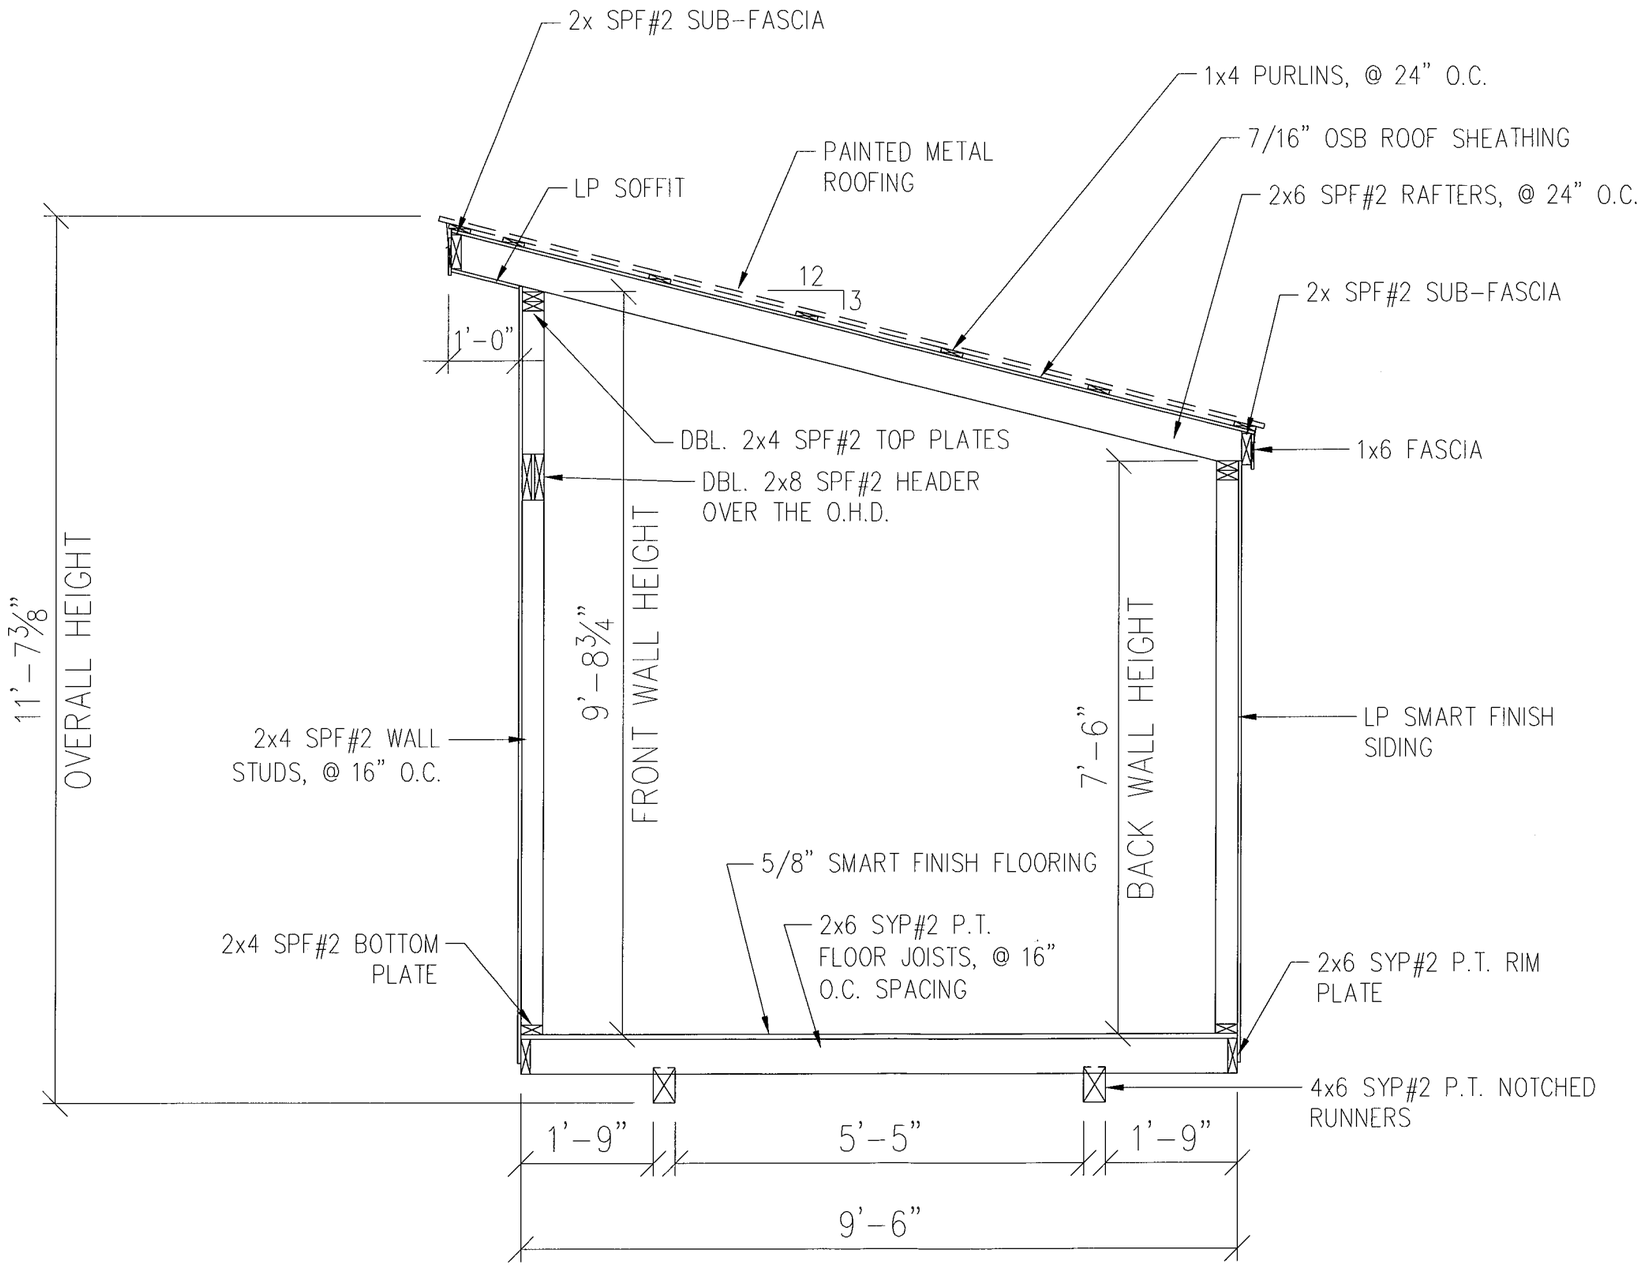


SHED SECTION


WOODTEX
3700 Rt. 14
Himrod, NY 14842
PH (607) 243-5141
Fax (607) 243-5707
www.woodtex.com


| REV# | DATE | REVISIONS | BY: |
|---|---|---|---|

DRAWN BY: WOODTEX
DATE: 06-15-16
SCALE: 1/2"=1'-0"
CHECKED BY:

CUSTOMER/PROJECT: LEWIS NORRY, 1465 MONROE AVE., ROCHESTER, NY 14618
BUILDER: WOODTEX, 3700 ROUTE 14, HIMROD, NY 14842

FILE: 13721
SQ.FT.: 114
STATE: NY
TYPE: SHED
MODEL: 10'x12'
DRAWING: CROSS SECTION
SHEET: 2