



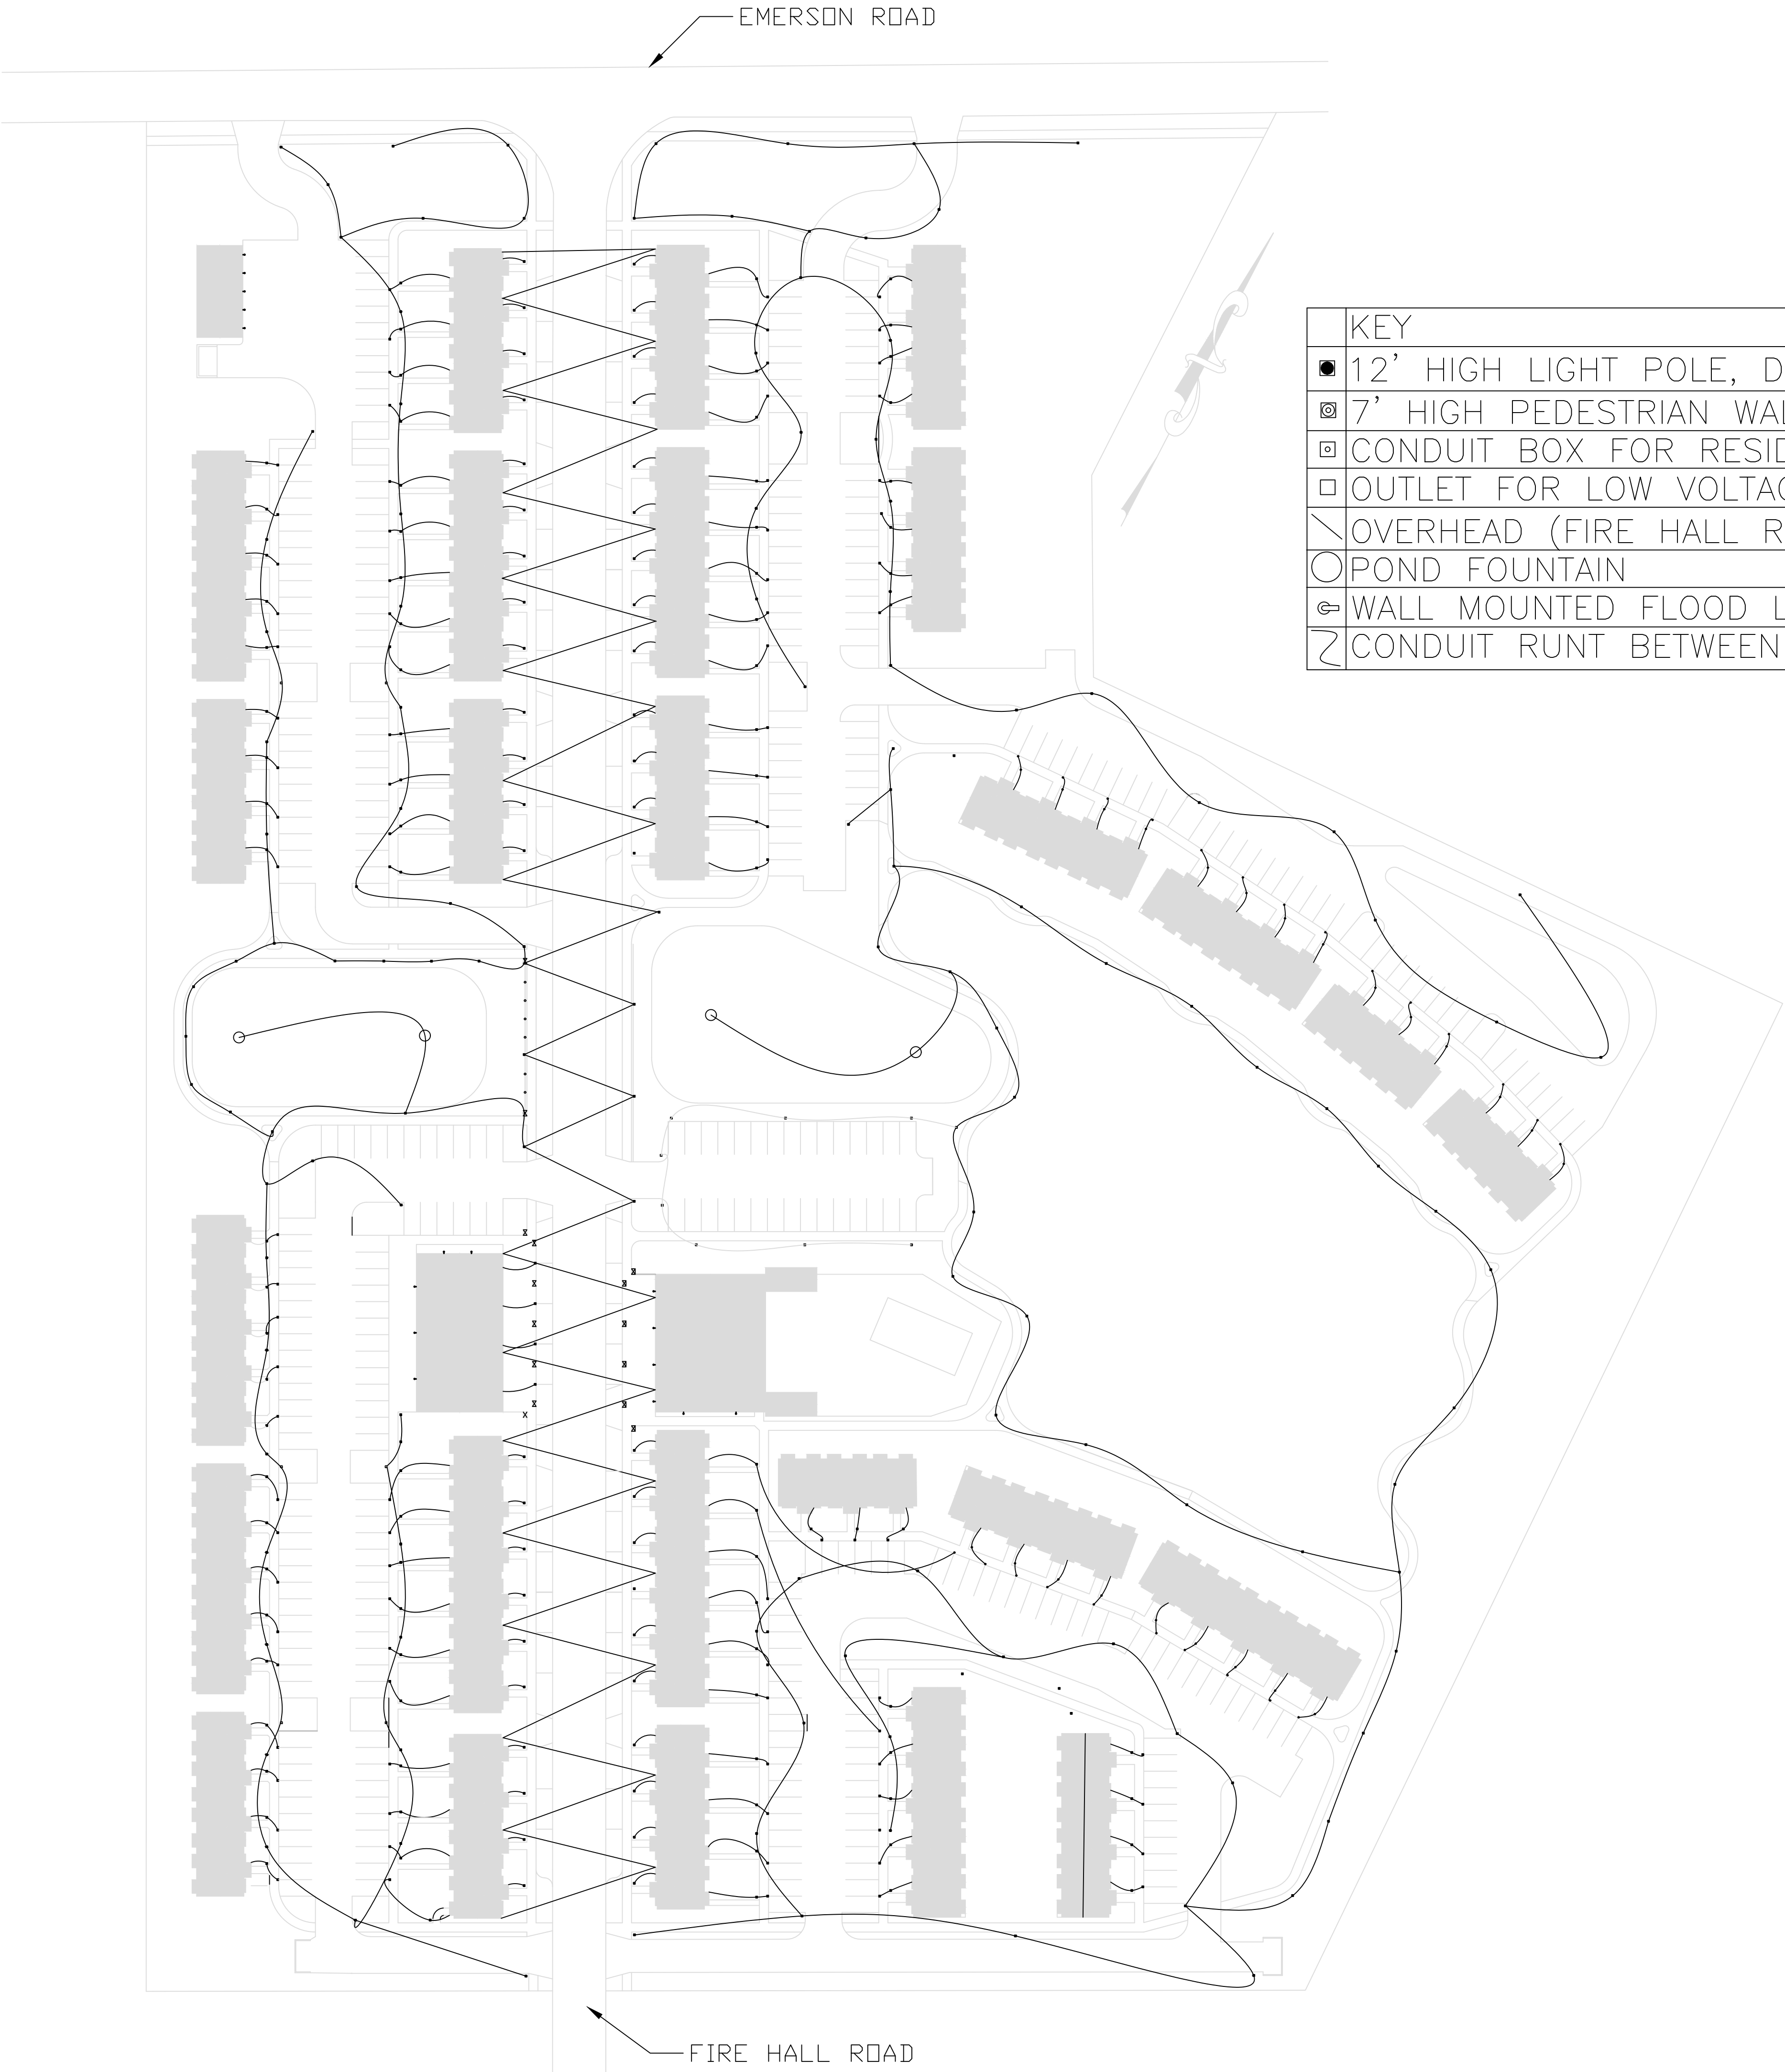

KEY	
●	12' HIGH LIGHT POLE, DETAIL SHEET XX
⊗	7' HIGH PEDESTRIAN WALK LIGHT, DETAIL SHEET XX
⊠	CONDUIT BOX FOR RESIDENT DEDICATED AUTO CHARGING STATION, DETAIL SHEET XX
□	OUTLET FOR LOW VOLTAGE LANDSCAPE LIGHTING, DETAIL SHEET XX
—	OVERHEAD (FIRE HALL ROAD) STRING LIGHTS, DETAIL SHEET XX
○	POND FOUNTAIN
⊞	WALL MOUNTED FLOOD LIGHT ON COMMERCIAL BUILDINGS
└─┘	CONDUIT RUNT BETWEEN FIXTURES

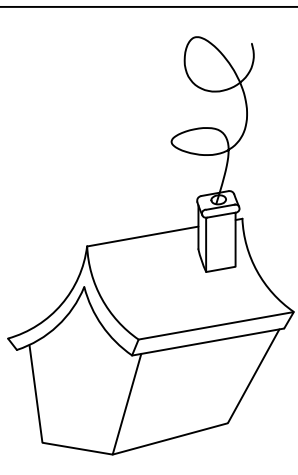

J. E. MEYER
693 STONE RD
PITTSFORD, NY 14534
585.419.5099
JAMES99MEYER@GMAIL.COM

TITLE: LIGHT PLAN MASTER
PROJECT: UPTOWN ESTATES
SCALE: 1"=50' DATE: SHEET: 7 OF x REVISION: CONTACT: J. MEYER 585.419.5099