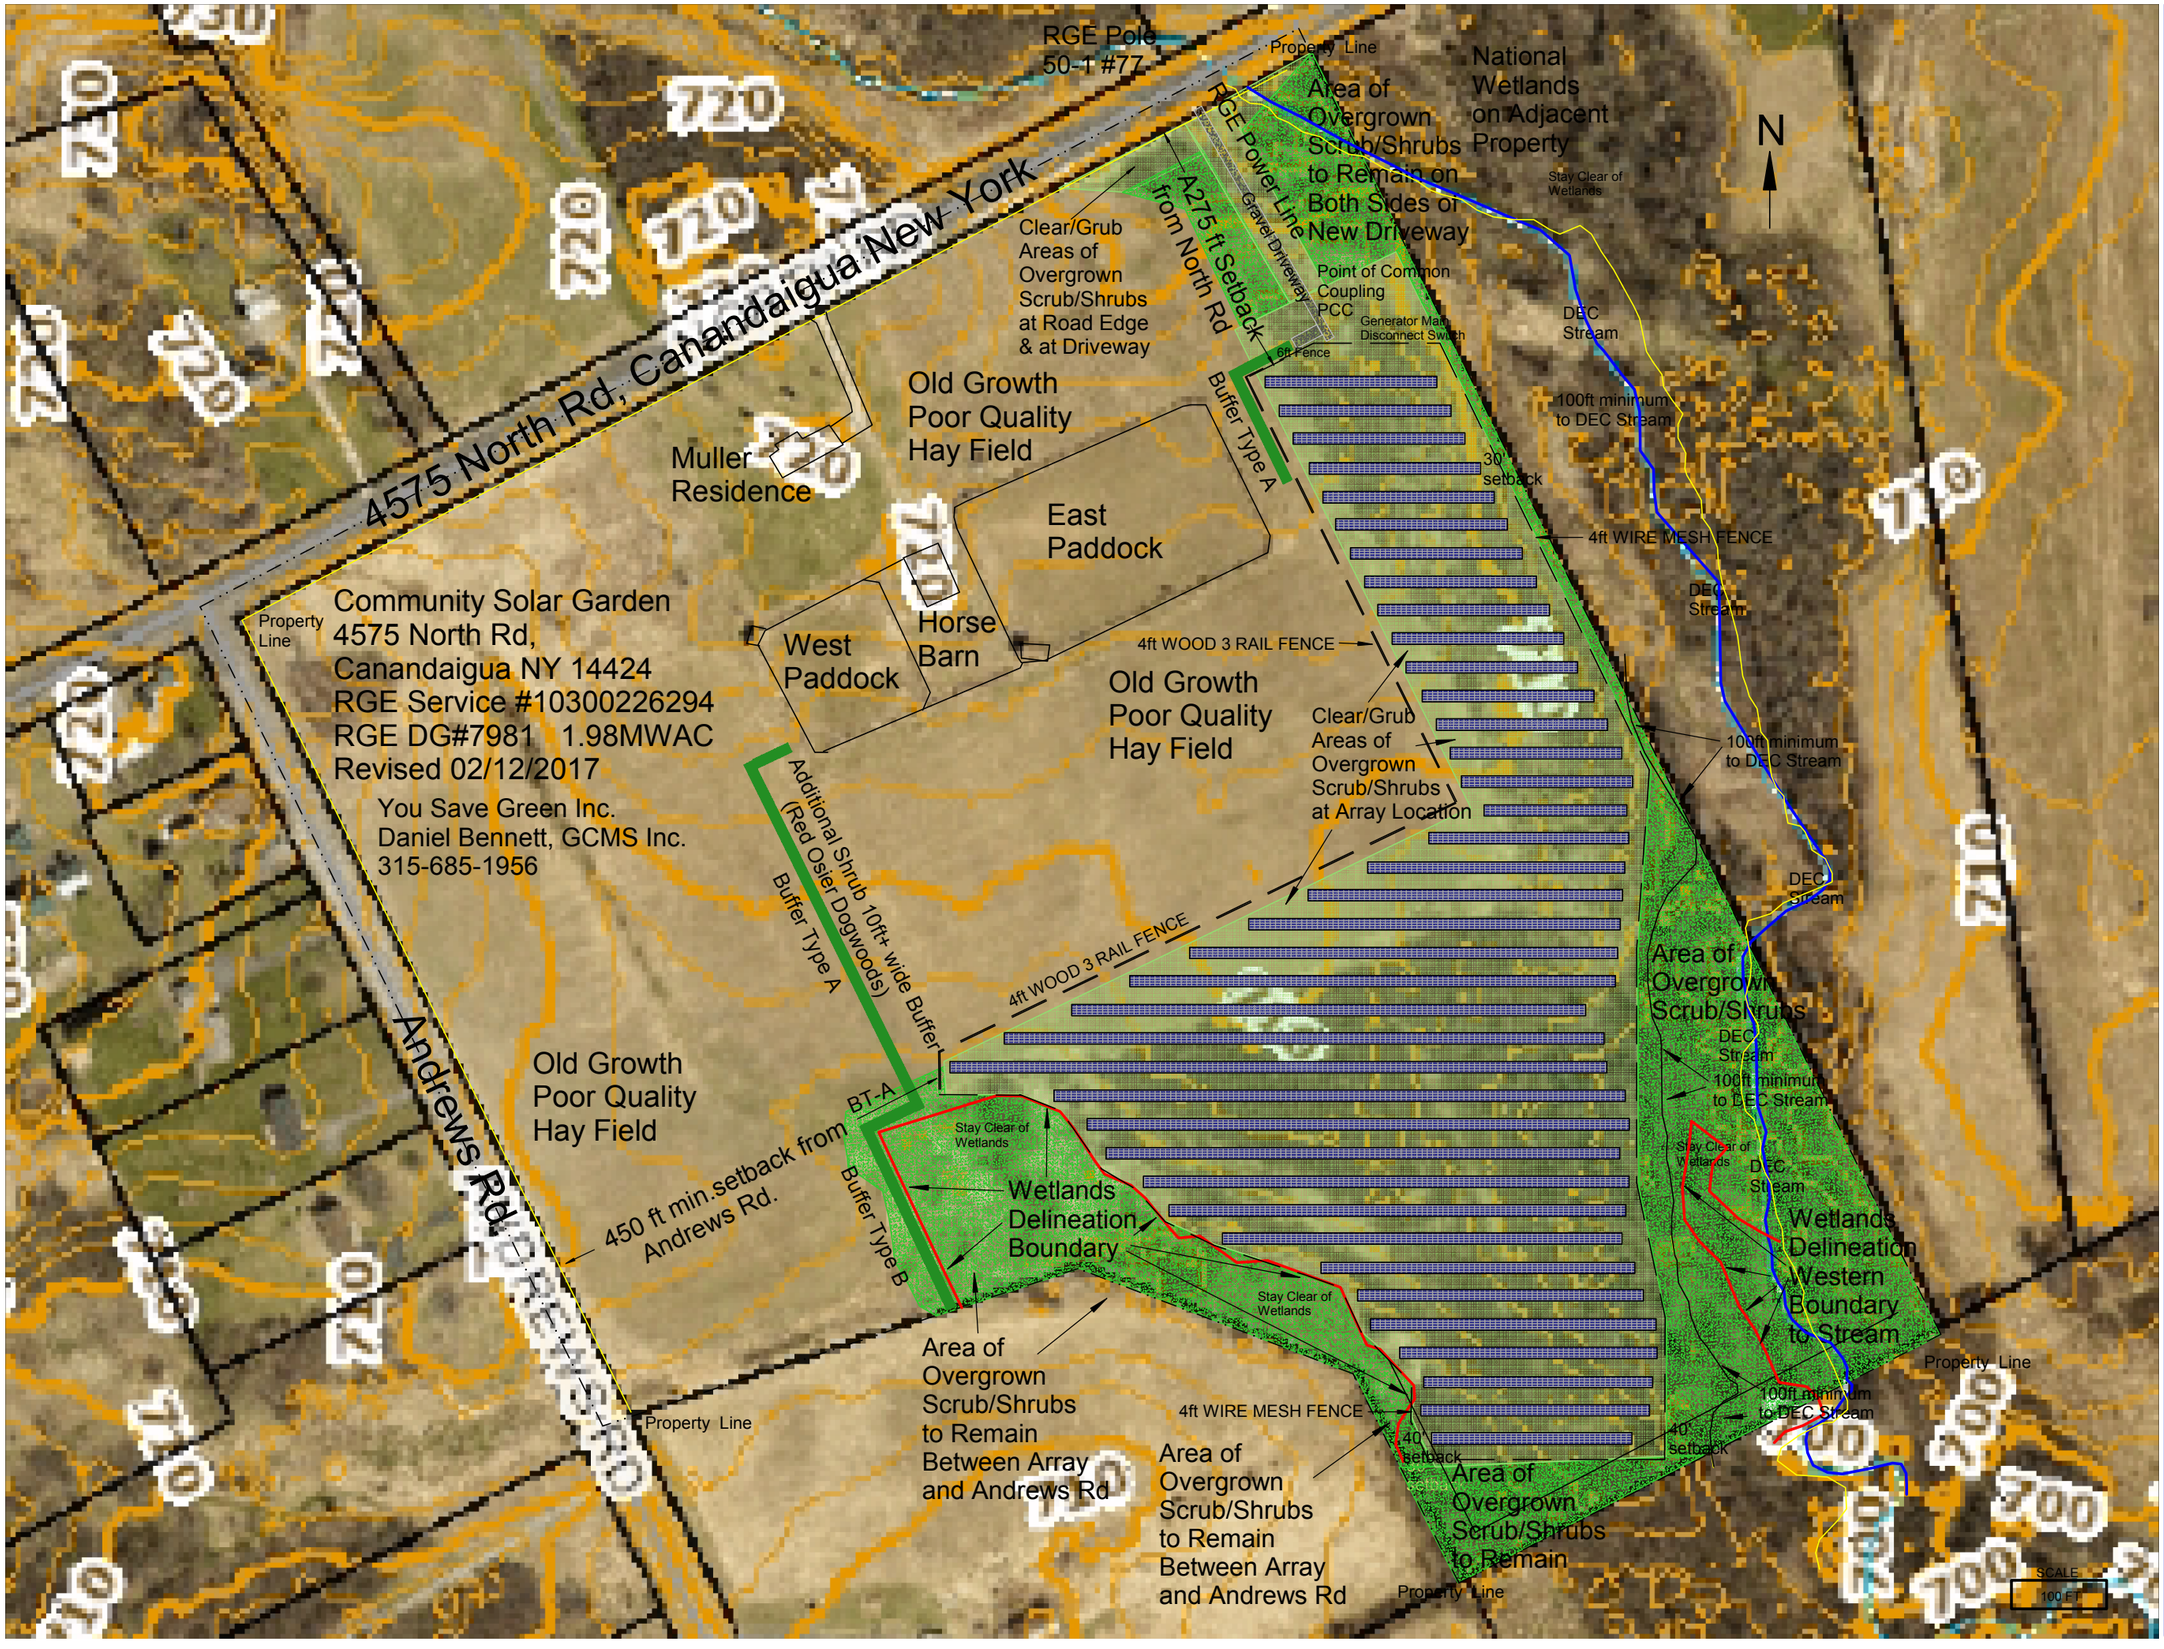

REVISIONS

No.	Date	SYM.	Description

PROPOSED SOLAR PLAN

COMMUNITY SOLAR GARDEN
4575 NORTH ROAD
CANANDAIGUA NY 14424

YOU SAVE GREEN INC.
YSG COMMUNITY SOLAR LLC
141 CRESCENT DRIVE
ALBERTSON NY

Daniel Bennett, GCMS Inc.
GRAYSTONE CMS - CLEAN ENERGY
PO BOX 122, SKANEATELES NY 13152
315-685-1956 graystonecms@aol.com

DATE:	02/12/2017
SCALE:	SEE PLAN
DRAWN:	DEB
JOB:	4424
SHEET:	SP-1