


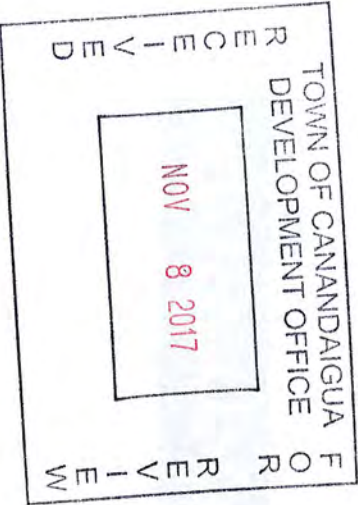

EXISTING



Date: / /

Customer Approval: _____


www.pattisonsign.com



PROPOSED

JT3-19448

PRESENTATION

Installation:	☐ Interior	☒ Exterior
#	Description:	
1	D/F ILLUMINATED PYLON SIGN SEE PAGE 5	
SIGN AREA: 31.25 FT²		

Notes:
 - ILLUSTRATIVE ONLY

ISO 9001:2008 Certified Enterprise

Pattison

Sign Group

Tel: (506) 735-5506 Fax: (877) 737-1736 Toll Free: 1-800-561-9798	
Client:	ENTERPRISE RENT-A-CAR
Site:	2552 ROCHESTER RD CANANDAIGUA, NY
Consultant:	THAD EPPS
Draftsman:	CLAUDIA VOGT
Page:	3/5
Scale:	N.T.S.
Date:	11.03.2017



JT3-19448


ILLUMINATED S/F ROOF MOUNTED
FASCIA SIGN

Installation: ☐ Interior ☒ Exterior

Descriptions:


- 1 PREPAINTED EXTRUDED ALUMINUM CABINET WITH FRAMELESS EXTRUSION RETAINER
- 2 WHITE FLEX FACE WITH VINYL APPLIED ON FIRST SURFACE
- * ILLUMINATED WITH LED
- 3 ROOF MOUNTING BRACKETS T.B.D.

TOP VIEW

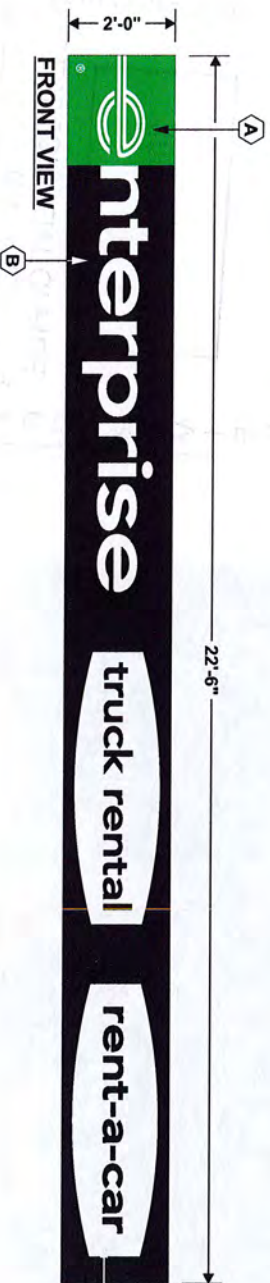

SIDE VIEW

SIDE VIEW
SCALE: N.T.S.

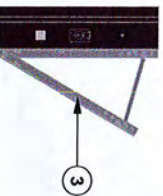

Notes:
-DETAILS TO FOLLOW

#	Colors:
A	LIGHT GREEN VINYL 3M 3630-6131
B	BLACK VINYL 3M 3630-0155



Tel: (506) 735-5506 | Fax: (877) 737-1734 | Toll Free: 1-800-561-9796

Client:	ENTERPRISE RENT-A-CAR
Consultant:	THAD EPPS
Draftsman:	CLAUDIA VOGT
Page:	4/5
Scale:	3/8"=1'-0"

www.pattisonsign.com

ISO 9001:2008 Certified Enterprise

Customer Approval: _____

Date: ____/____/____



JT3-19448

#	Descriptions:
---	---------------

1	S/F ILLUMINATED ROOF SIGN SEE PAGE 4 SIGN AREA: 45.00 FT²
---	--

Notes:
-ILLUSTRATIVE ONLY



Pattison
Sign Group

Tel: (506) 735-5506 | Fax: (877) 737-1734 | Toll Free: 1-800-561-9798

Client:	ENTERPRISE RENT-A-CAR		
Site:	2552 ROCHESTER RD CANANDAIGUA, NY		
Consultant:	THAD EPPS		
Draftsman:	CLAUDIA VOGT	Date:	11.03.2017
Page:	2/5	Scale:	N.T.S.



EXISTING

Date: ____/____/____
Customer Approval: _____

Patrons Sign Group: Banned signs contain Fluorescent, Neon and/or LED Letters. These signs contain Mercury (ртут) Disposal of these signs according to local, Provincial, State, or Federal Laws.

 www.pattisonsign.com


ISO 9001:2008 Certified Enterprise




JT3-19448

AERIAL

Installation: ☐ Interior: ☒ Exterior:	
#	Descriptions:
1	S/F ILLUMINATED ROOF SIGN SEE PAGE 4 SIGN AREA: 45.00 FT ²
2	D/F ILLUMINATED PYLON SIGN SEE PAGE 5 SIGN AREA: 31.25 FT ²

Notes:
- ILLUSTRATIVE ONLY

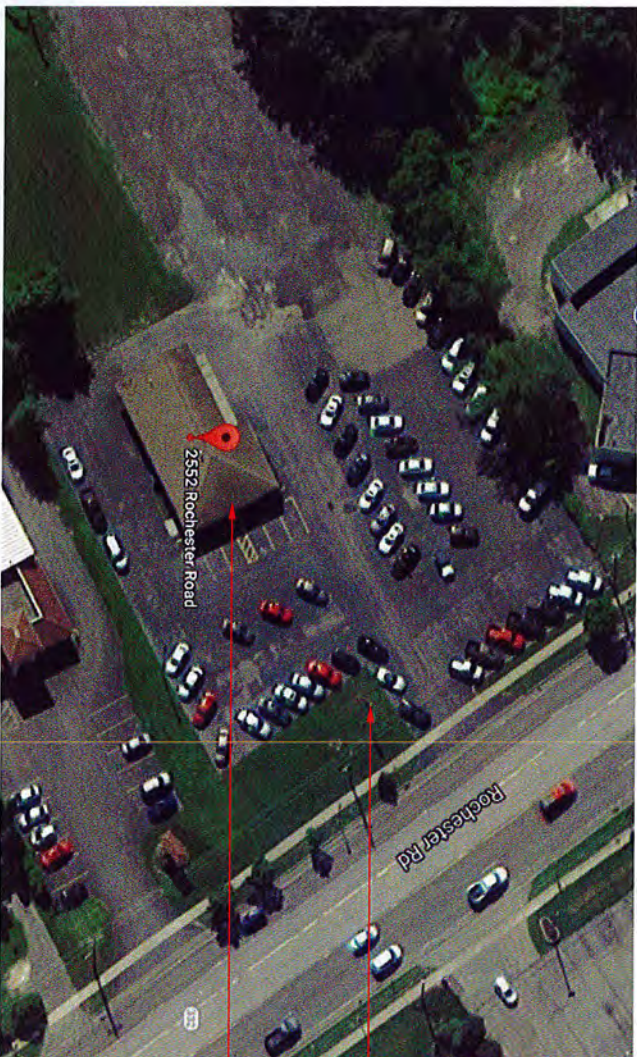

Tel: (506) 735-5506 | Fax: (877) 737-1734 | Toll Free: 1-800-561-9798

Client:	ENTERPRISE RENT-A-CAR
Site:	2552 ROCHESTER RD CANANDAIGUA, NY
Consultant:	THAD EPPS
Draftsman:	CLAUDIA VOGT
Date:	11.03.2017
Page:	1/5
Scale:	N.T.S.

Date: / /


Customer Approval:



www.pattisonsign.com

ISO 9001:2008 Certified Enterprise

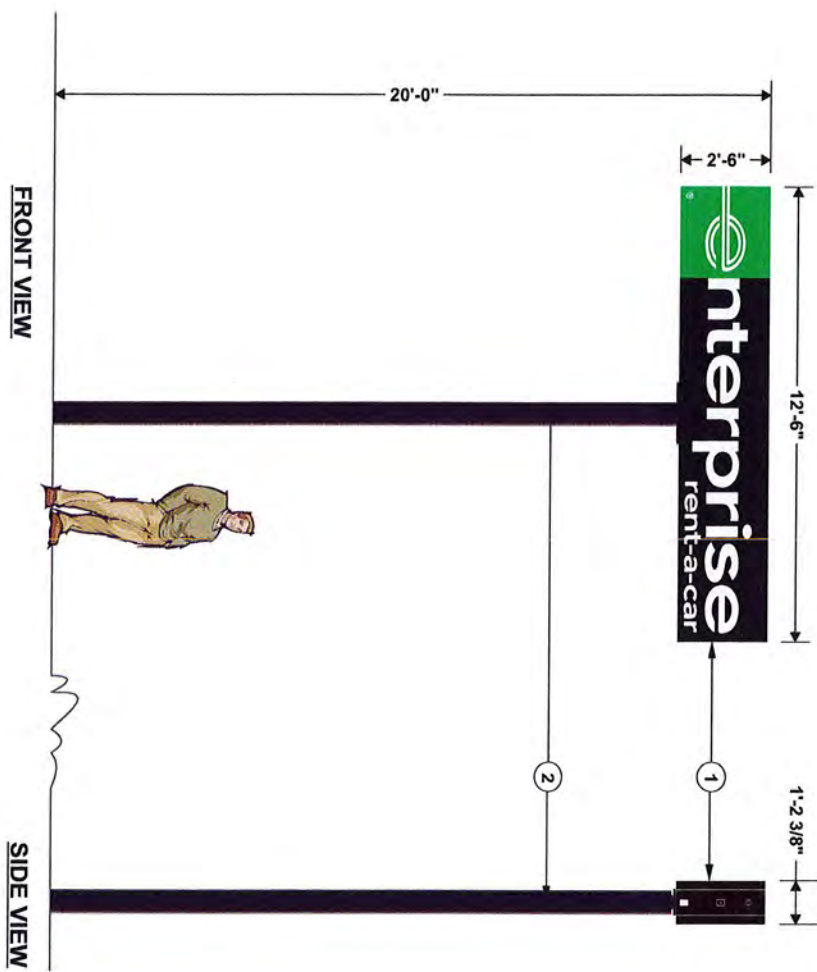

Date: / /
Customer Approval: /



www.patisonsign.com

ISO 9001:2008 Certified Enterprise

ISO 9001:2008 Certified Enterprise

JT3-19448

D/F ILLUMINATED PYLON SIGN

Installation: ☐ Interior ☒ Exterior

Description:

1 NEW LED D/F ILLUMINATED PYLON SIGN
HEAD SEE DRAWING ENT3D6F7005

2 EXISTING POST TO BE REPAINTED OR
NEW BLACK POST T.B.D.

RECEIVED

TOWN OF CANANDAIGUA
DEVELOPMENT OFFICE

NOV 8 2017

Notes:
- DETAILS TO FOLLOW



Patison
Sign Group

Tel: (506) 735-5506 | Fax: (877) 737-1734 | Toll Free: 1-800-561-9798


Client:	ENTERPRISE RENT-A-CAR
Site:	2552 ROCHESTER RD CANANDAIGUA, NY
Consultant:	THAD EPPS
Draftsman:	CLAUDIA VOGT
Date:	11.03.2017
Page:	5/5
Scale:	1/4"=1'-0"



JT3-19448

AERIAL

Installation:	☐ Interior	☒ Exterior
#	Description:	
1	S/F ILLUMINATED ROOF SIGN SEE PAGE 4	
	SIGN AREA: 45.00 FT²	
2	D/F ILLUMINATED PYLON SIGN SEE PAGE 5	
	SIGN AREA: 31.25 FT²	

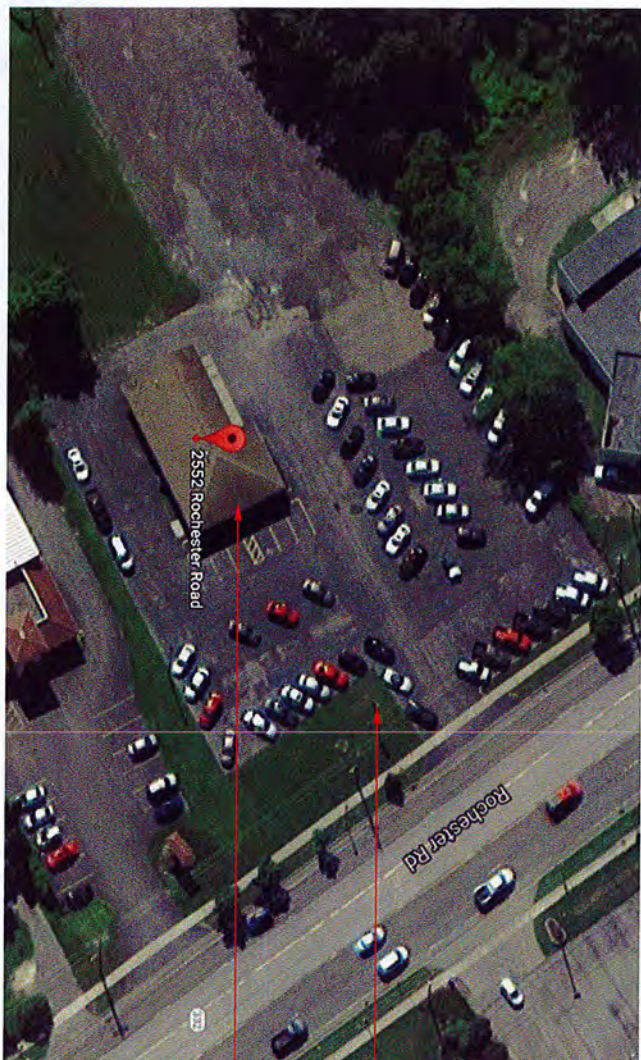

Date: / /

Customer Approval: _____



www.pattisonsign.com

ISO 9001:2008 Certified Enterprise

Notes:

- ILLUSTRATIVE ONLY



Tel: (506) 735-5506	Fax: (877) 737-1734	Toll Free: 1-800-561-9798
Client:	ENTERPRISE RENT-A-CAR	
Site:	2552 ROCHESTER RD CANANDAIGUA, NY	
Consultant:	THAD EPPS	
Draftsman:	CLAUDIA VOGT	Date: 11.03.2017
Page: 1/5	Scale:	N.T.S.

PRESENTATION


Installation:	☐	Interior:	☐	Exterior:	☒
---------------	--------------------------	-----------	--------------------------	-----------	-------------------------------------

#	Descriptions:

**1 S/F ILLUMINATED ROOF SIGN SEE PAGE 4
SIGN AREA: 45.00 FT²**

Notes:

-ILLUSTRATIVE ONLY

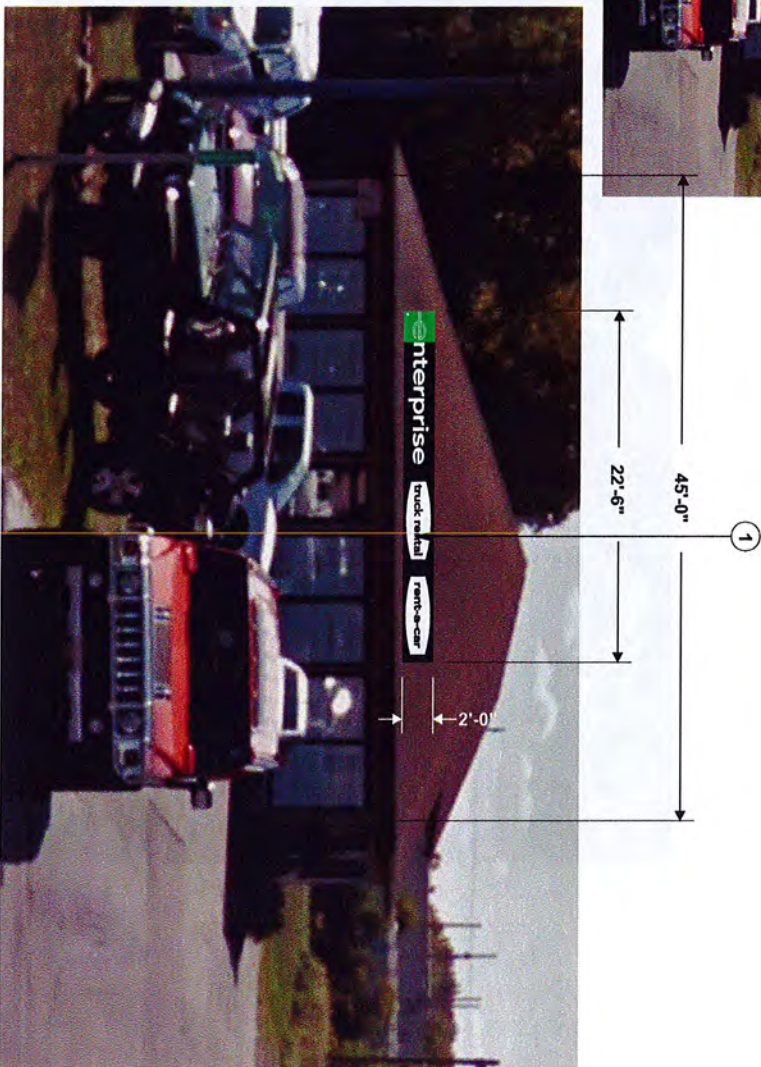

Date: / /
Customer Approval:

PROPOSED



Pattison Sign Group

Tel: (506) 735-5506 | Fax: (877) 737-1734 | Toll Free: 1-800-561-9798

Client: ENTERPRISE RENT-A-CAR

Site: 2552 ROCHESTER RD CANANDAIGUA, NY

Consultant: THAD EPPS

Draftsman:	CLAUDIA VOGT	Date:	11.03.201
-------------------	---------------------	--------------	------------------

Page:	2/5	Scale:	N.T.S.
-------	-----	--------	--------


 www.pattisonsign.com


ISO 9001:2008 Certified Enterprise



EXISTING

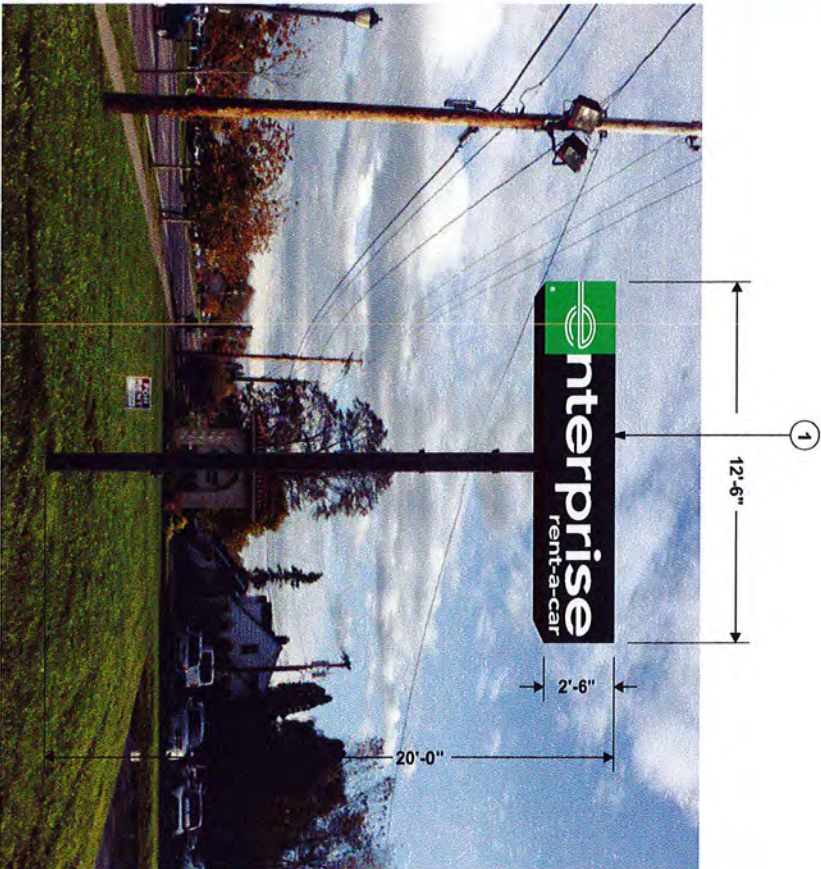

PROPOSED

Date: / /

Customer Approval: _____






ISO 9001:2008 Certified Enterprise

JT3-19448

PRESENTATION

Installation: ☐ Interior ☒ Exterior

Descriptions:

1 D/F ILLUMINATED PYLON SIGN SEE PAGE 5

SIGN AREA: 31.25 FT²

FOR REVIEW

RECEIVED

TOWN OF CANANDAIGUA
DEVELOPMENT OFFICE

NOV 8 2017

Notes: **ILLUSTRATIVE ONLY**



Patison
Sign Group

Tel: (506) 735-5506 | Fax: (877) 737-1734 | Toll Free: 1-800-561-9798

Client:	ENTERPRISE RENT-A-CAR
Site:	2552 ROCHESTER RD CANANDAIGUA, NY
Consultant:	THAD EPPS
Draftsman:	CLAUDIA VOGT
Date:	11.03.2017
Page:	3/5
Scale:	N.T.S.



**ILLUMINATED S/F ROOF MOUNTED
FASCIA SIGN**


Installation:	☐	Interior:	☐	Exterior:	☒
---------------	--------------------------	-----------	--------------------------	-----------	-------------------------------------

#	Descriptions:

1 PREPAINED EXTRUDED ALUMINUM CABINET
WITH FRAMELESS EXTRUSION RETAINER

2	WHITE FLEX FACE WITH VINYL APPLIED ON FIRST SURFACE
---	---

*	ILLUMINATED WITH LED
3	ROOF MOUNTING BRACKETS T.B.D.

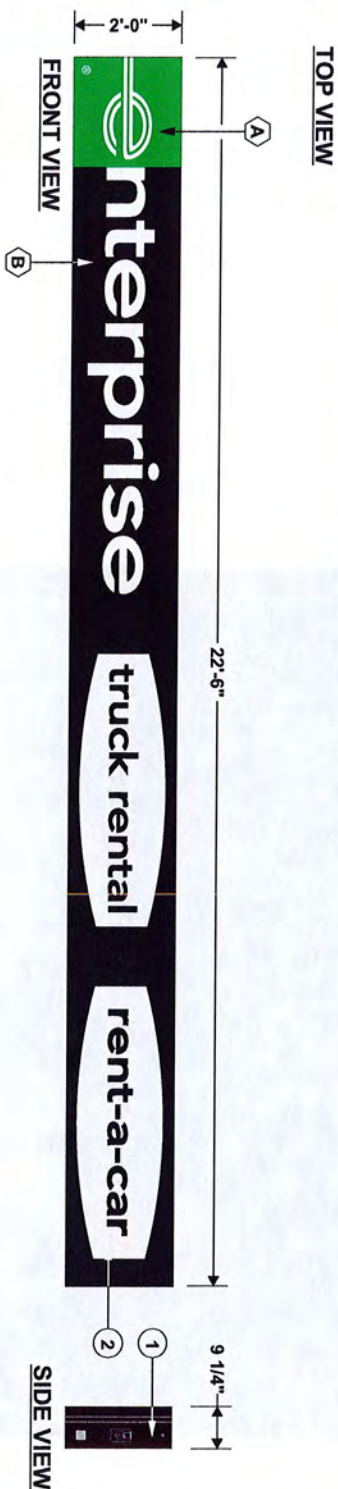

SIDE VIEW

Notes:


- DETAILS TO FOLLOW

#	Colors:
A	LIGHT GREEN VINYL 3M 3630-6131
B	BLACK VINYL 3M 3630-0155



Date: ____/____/____
Customer Approval: _____

Customer Approval:

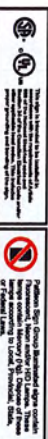

 www.pattisonsign.com


ISO 9001:2008 Certified Enterprise

Tel: (506) 735-5506 | Fax: (877) 737-1734 | Toll Free: 1-800-561-9798

Client: ENTERPRISE RENT-A-CAR

Site: 2552 ROCHESTER RD CANANDAIGUA, NY

Consultant: THAD EPPS

Draftsman:	CLAUDIA VOGT	Date:	11.03.2017
------------	--------------	-------	------------

Page: 4/5 Scale: 3/8"=1'-0"


Date: / /

Customer Approval: _____



www.patisonsign.com

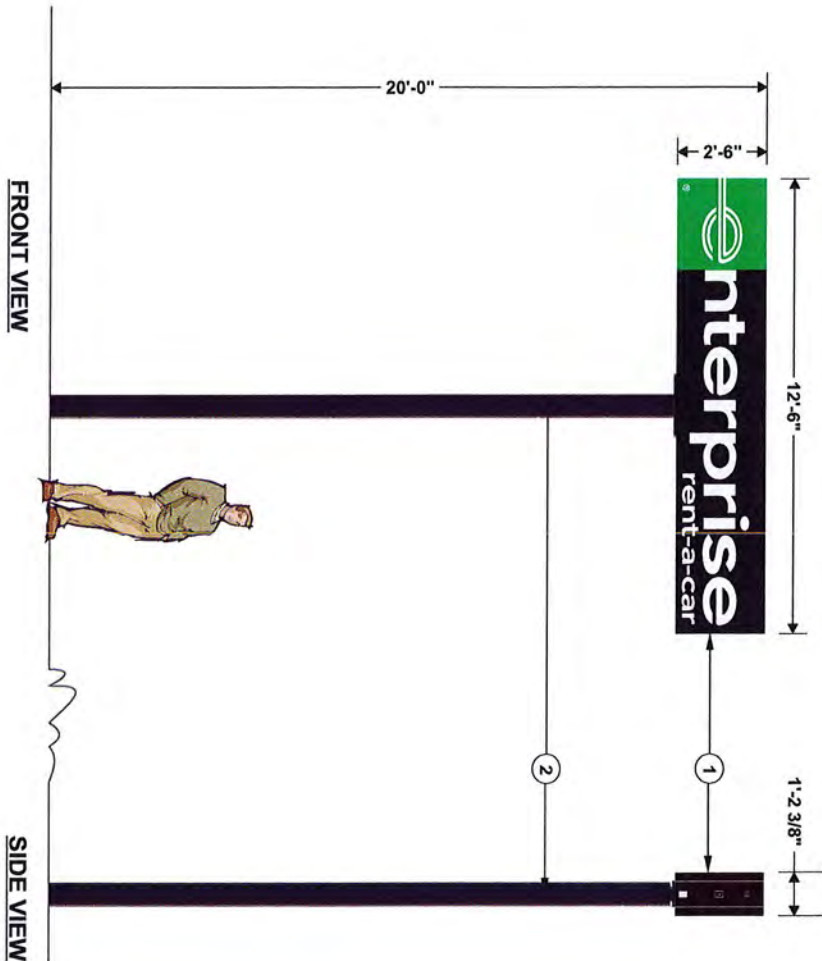

ISO 9001:2008 Certified Enterprise

JT3-19448

D/F ILLUMINATED PYLON SIGN

#	Descriptions:	Installation: ☐ Interior ☒ Exterior
1	NEW LED D/F ILLUMINATED PYLON SIGN	
2	EXISTING POST TO BE REPAINTED OR NEW BLACK POST T.B.D.	

TOWN OF CANANDAIGUA
DEVELOPMENT OFFICE

NOV 8 2017

REV - E

Notes:
- DETAILS TO FOLLOW

Patison Sign Group

Tel: (506) 735-5506 | Fax: (877) 737-1734 | Toll Free: 1-800-561-9798

Client:	ENTERPRISE RENT-A-CAR	Site:	2552 ROCHESTER RD CANANDAIGUA, NY
Consultant:	THAD EPPS	Draftsman:	CLAUDIA VOGT
Date:	11.03.2017	Scale:	1/4"=1'-0"

Page: 5/5

.080" SHT ALUM BACKS

QTY: (1)

23'-0"

20'-0" (part A)

2'-0"

36" (part B)

(71) AGILIGHT PRO160's LEDs

(1) AGILIGHT 60W POWER SUPPLIES REQ.

.080" SHEARED BACKS

Ø7/8" POWER THRU ON CENTER

9 3/4"

30"

(4X)48"

36"

8 1/2"

TUBE FRAME BRACE

118"

QTY: (2)

NOTES:

ELECTRICAL SPECIFICATION:
THIS SIGN IS TO BE WIRED USING
(1) Power Supply
• FINISHED CONNECTION TO BE ON
 (1) CIRCUIT
 RUNNING (71) LED's TOTAL

ESTIMATED WEIGHT OF PRODUCT:
(1) SIGN ASSEMBLED @ ±200 LBS

ELECTRICAL


THIS SIGN IS INTENDED TO BE INSTALLED IN ACCORDANCE WITH THE REQUIREMENTS OF ARTICLE 600 OF THE NATIONAL ELECTRICAL CODE AND/OR OTHER APPLICABLE LOCAL CODES. THIS INCLUDES PROPER GROUNDING AND BONDING OF THE SIGN. ALL LED AND ELECTRICAL COMPONENTS TO BE UL RECOGNIZED OR CLASSIFIED COMPONENTS AS LISTED IN THE UL SIGN ACCESSORIES MANUAL (SAA) AND IN CONJUNCTION WITH UL STANDARD FOR ELECTRIC SIGNS (A846).

NOTICE

TAKE NOTICE THAT THE OWNERSHIP OF THE COPYRIGHT OF THE ATTACHED WORK IS VESTED IN PATTONSON SIGN GROUP INC. AND FURTHER TAKE NOTICE THAT PATTONSON SIGN GROUP INC. AS THE SAID OWNER NOTICES THAT THE SOLE RIGHT TO PRODUCE OR REPRODUCE THE ATTACHED WORK OR ANY SUBSTANTIAL PART THEREOF IN ANY MATERIAL FORM WHATSOEVER, IT SHALL NOT BE REPRODUCED, USED OR DISCLOSED TO ANY PERSON OR FIRM OR CORPORATION FOR ANY PURPOSE WITHOUT THE WRITTEN PERMISSION OF PATTONSON SIGN GROUP INC.


PATTONSON SIGN GROUP INC.
4415 FARMHOUSE DR., SIMPSON

NAME	ENTERPRISE RENTAL
CUSTOMER	10134, PRINCETON GLENDALE RD
ADDRESS	CINCINNATI, OH. 45246
NO	325773-1-1
DATE	N/A

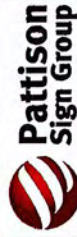

410 N. Cedar Bluff Rd. • Suite 101 • Knoxville, TN 37923
Tel (615) 693-1105 • Fax (615) 694-1106 • Toll Free (866) 213-1376

<i>Fascia Band @ 2'-0"H x 23'-0" L (325773-1-1)</i>				
<i>E10 P#</i>	<i>Description</i>	<i>Qty</i>	<i>Length</i>	<i>Treatment</i>
ALEX0113	INNM 94650-10 Body (Black)		20' 0"	
ALEX0110	INNM 94649-13 Ret. (Black)	2	(top & bottom part A)	miler one end @ 45 deg.
ALEX0116	INNM 94651-10 Cover (Black)			
ALEX0113	INNM 94650-10 Body (Black)		36"	
ALEX0110	INNM 94649-13 Ret. (Black)	2	(top & bottom part B)	miler one end @ 45 deg.
ALEX0116	INNM 94651-10 Cover (Black)			
ALEX0113	INNM 94650-10 Body (Black)			
ALEX0110	INNM 94649-13 Ret. (Black)	2	24" (Sides)	miler both ends @ 45 deg.
ALEX0116	INNM 94651-10 Cover (Black)			
ALSP0020	Angle Alum 1.500" x 1.500" x .188" x 25'	5	22-3/4"	w/ holes
ALSP0020	Angle Alum 1.500" x 1.500" x .188" x 25'	10	5-7/16"	chamf. outer edge
ALSP0126	Tubing Alum 0.750" x 0.750" x .125" wall x 24'	7	11'-1/8"	
ALSP0126	Tubing Alum 0.750" x 0.750" x .125" wall x 24'	14	8'-1/4"	one end @ 45 deg.

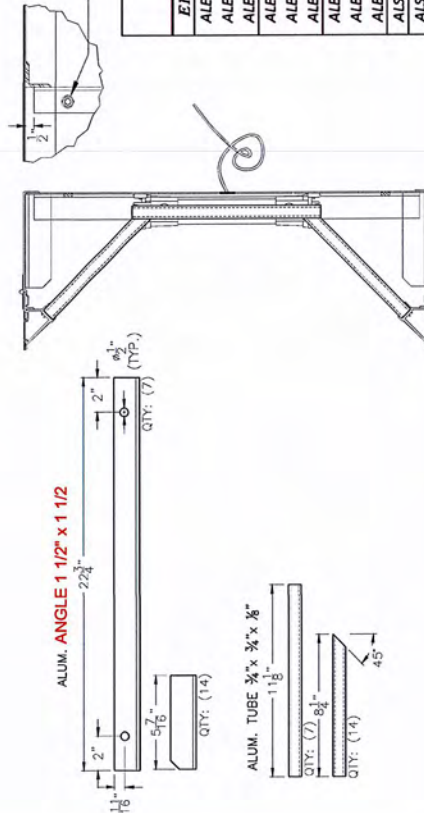

ENT3D6F7005

2-6 X 12-6 LED ILLUMINATED
D/F PYLON SIGN

Installation: ☐ Interior ☒ Exterior

Electrical Specifications:

Volts: 120 Amp: 1.50 Circ: 1

Descriptions:

- 1" x 1" x 1/8" STEEL SQ. TUBE FRAME W/ .080" ALUM. SKIN
- PSG MM-3468 SMALL FRAMELESS FLEX FRAME *
- PSG MM-3465-10 SMALL FRAMELESS FLEX FRAME COVER *
- PSG L-48329-S FLEX HOLDER BAR JUNIOR
- PSG MM-3462 FLEX HOLDER
- 3/4" x 3/4" x 1/8" SQ. ALUM. SUPPORT TUBE ASSEMBLY
- 3" x 3" x 1/4" DIA. EYE BOLT PICK-UP
- 1 1/2" DIA. EYE BOLT
- 7 1/2" x 12" x 1/4" THK. STEEL TOP PLATE
- (84) LS-PRO160-65K-2B1 Agil Light SignRayz PRO2.15 6500K White LED Modules
- (2) PS12-60W-100-27TV-ENC GENERAL LED POWER SUPPLIES
- ARLON DPF-330 WHITE FLEX FACE w/ 1st SURFACE VINYL
- WEATHERPROOF ELECTRICAL JUNCTION BOX
- K4021C INTERMATIC PHOTO CONTROL
- WEATHERPROOF DISCONNECT SWITCH
- (2) 7 1/2" x 12" x 3/4" THK. STEEL MATCH PLATES
- (4) 3/4" x 10" x 3" A325 BOLTS
- 2" (OPEN) x 6" x .060" ALUM. PLANO HINGES
- (4) 3/8" x 16 x 1" STAINLESS BOLTS
- 3MM WHITE SIGNABOND LITE LED PANS
- (4) 1/2" DIA. ROUND STEEL TRUSS RODS
- (4) 1 1/2" x 1 1/2" x 3/16" STEEL CORNER ANGLES

#	Colors:
A	BLACK PRE-PAINTED PPG AUC10659 *
B	BLACK ARLON VINYL #2500-22
C	GREEN ARLON VINYL #2500-3227
D	WHITE FLEX FACE

#	Revision(s)	By:	Date:
A	XX	XX	XX-XX-XXXX
A			
A			




410 N. Cedar Bluff Rd. - Suite 101 - Knoxville, TN 37323
Tel (865) 693-1105 - Fax (865) 694-1106 - Toll Free (866) 218-1976


© 2014 PATTISON SIGN GROUP. ALL RIGHTS RESERVED. NO PART OF THIS DRAWING MAY BE REPRODUCED IN ANY FORM WITHOUT WRITTEN PERMISSION FROM PATTISON SIGN GROUP.

Client:	ENTERPRISE - RAC	Site:	# 0000
Location:	XX		
Draftsman:	CR BARNARD	Date:	10.10.2014
Checked By:			
Page:	2/3	Scale:	1 1/2" = 1'-0"

www.pattisonsign.com

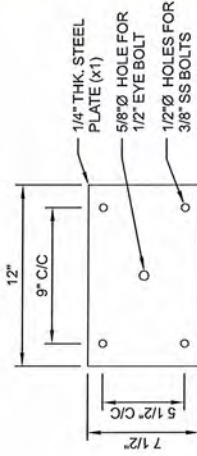

TOP PLATE DETAIL
Scale: 1 1/2" = 1'-0"

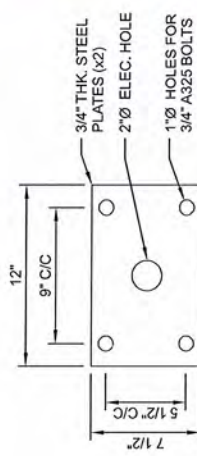

MATCH PLATE DETAIL
Scale: 1 1/2" = 1'-0"

(84) LS-PRO160-65K-2B1 Agil Light SignRayz PRO2.15 6500K White LED Modules



LED Modules @
(2) per Foot


LED DETAIL
NOT TO SCALE

(2) PS-60W-100-27TV-ENC Agil Light General LED Power Supplies @ 0.8 Amps Ea. / 120/277 VAC 50-60Hz



Maximum
22'-0" (60 Modules)
per Power Supply

POWER SUPPLY DETAIL
NOT TO SCALE

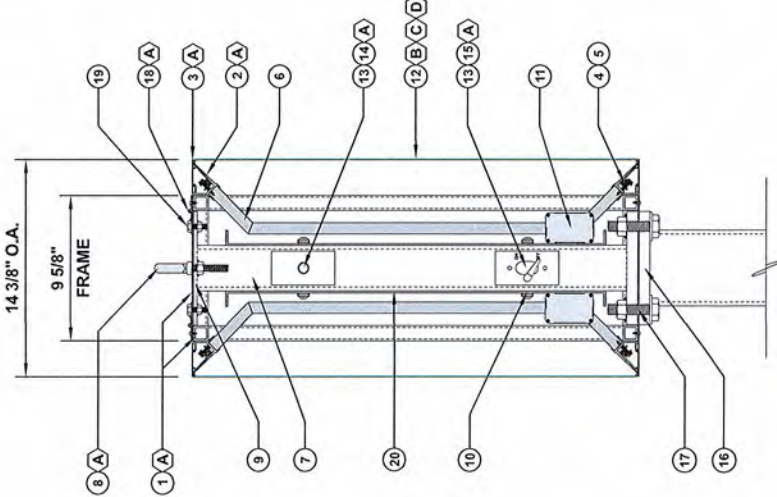

CABINET SECTION DETAIL
SCALE: 1 1/2" = 1'-0"



Production Information:	XX 00.00.2014	Description:	Plate #:
Enterprise: 2-6 X 12-6 Pylon Sign		XX	XX
Description:		XX	XX
		XX	XX
		XX	XX

Production Information:	XX 00.00.2014	Description:	Plate #:
Enterprise: 2-6 X 12-6 Pylon Sign		XX	XX
Description:		XX	XX
		XX	XX
		XX	XX

ISO 9001:2008 Certified Enterprise

ENT3D6F7005

2-6 X 12-6 LED ILLUMINATED
D/F PYLON SIGN

Installation: ☐ Interior ☒ Exterior

Electrical Specifications:

Volts: 120 Amps: 1.60 Circuits: 1

Descriptions:

- 1 1" x 1" x 1/8" STEEL SQ. TUBE FRAME w/ .080" ALUM. SKIN
- 2 PSG MM-94449 SMALL FRAMELESS FLEX FRAME *
- 3 PSG MM-94651-10 SMALL FRAMELESS FLEX FRAME COVER *
- 4 PSG 4-8829-S FLEX HOLDER BAR JUNIOR
- 5 PSG MM-94652 FLEX HOLDER
- 6 3/4" x 3/4" x 1/8" SQ. ALUM. TUBE SUPPORT ASSEMBLIES
- 7 3" x 3" x 1/4" SQ. STEEL TUBE SUPPORT
- 8 (1) 1/2" DIA. EYE BOLT PICK-UP
- 9 7 1/2" x 12" x 1/4" THK. STEEL TOP PLATE
- 10 (6) LS-PRO160-45K-2BT AG LIGHT SIGNRAZ WHITE LED'S
- 11 (2) PST-60W-100-27V-ENC GENERAL LED POWER SUPPLIES
- 12 ARLOD DPF-380 WHITE FLEX FACE w/ 1/4" SURFACE VINYL
- 13 WEATHERPROOF ELECTRICAL JUNCTION BOX
- 14 K4021C INTERMATIC PHOTO CONTROL
- 15 WEATHERPROOF DISCONNECT SWITCH
- 16 (2) 7 1/2" x 12" x 3/4" THK. STEEL MATCH PLATES
- 17 (4) 3/4" x 10 x 3" A325 BOLTS
- 18 2" (OPEN) x 6" x .060" ALUM. PIANO HINGES
- 19 (4) 3/8" x 16" x 1" STAINLESS BOLTS
- 20 3MM WHITE SIGNABOND LITE LED PANS
- 21 (4) 1/2" DIA. ROUND STEEL TRUSS RODS
- 22 (4) 1/2" x 1 1/2" x 3/16" STEEL CORNER ANGLES

Colors:

- | | |
|---|----------------------------------|
| A | BLACK PRE-PAINTED PPG RUC10859 * |
| B | BLACK ARLOD VINYL #2500-42 |
| C | GREEN ARLOD VINYL #2500-3227 |
| D | WHITE FLEX FACE |

Revision(s)

- | | | | |
|---|----|-----|------------|
| A | XX | By: | Date: |
| A | XX | XX | XX/XX/XXXX |
| A | XX | | |
| A | XX | | |





410 N. Cedar Bluff Rd. - Suite 101 - Knoxville, TN 37923
Tel (865) 693-1105 - Fax (865) 694-1106 - Toll Free (866) 218-1976


Client:	ENTERPRISE - RAC	Site:	# 0000
Location:	XX		
Draftsman:	CR BARNARD	Date:	10.10.2014
Checked By:			
Pages:	3/3	Scale:	1/2" = 1'-0"

www.pattisonsign.com

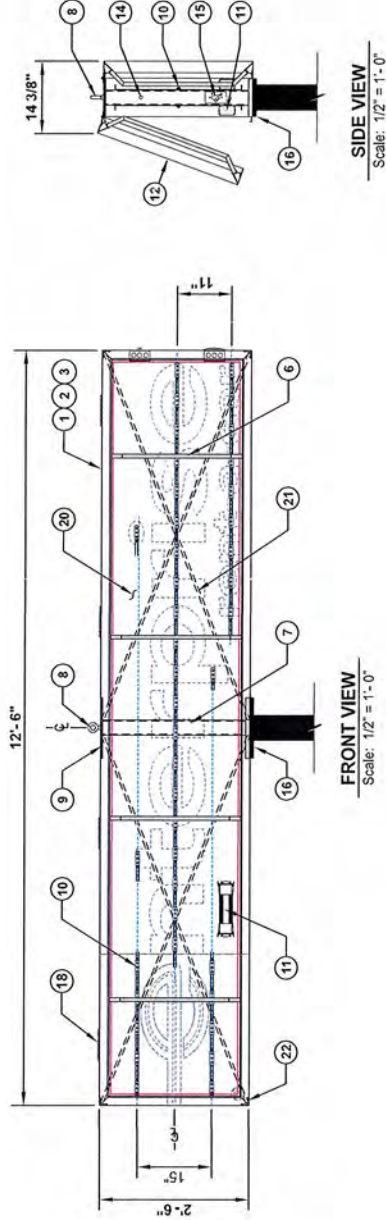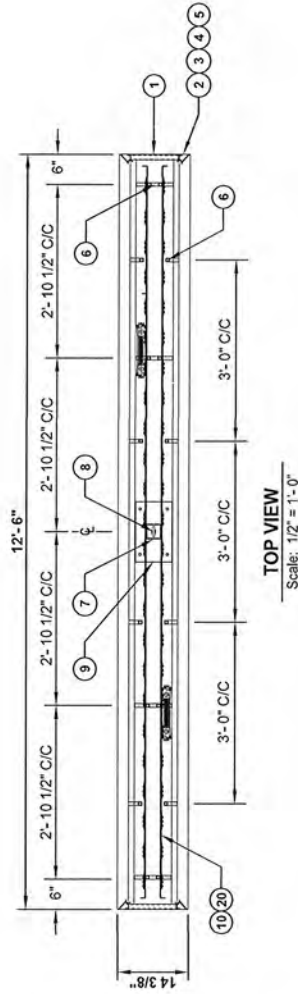

ISO 9001:2008 Certified Enterprise

Production Information: XX 00.00.2014
Description: 2-6 X 12-6 Pylon Sign
Plate #: XX

Customer Approval:
Date: / / 2014
By: / / 2014

Notes:

Description:	Plate #:
XX	XX
XX	XX
XX	XX
XX	XX